CAMDEN HARBOR VIEW
LONG BEACH, CA
AUXILIARY SYSTEMS

SHEET	DESRCIPTION
AUX-0.00	COVERSHEET
AUX-1.00	SITE PLAN
AUX-1.01	PARKING LEVEL P1
AUX-1.02	PARKING LEVEL P2 AND P3
AUX-2.00	CLUBHOUSE LEVEL 1
AUX-2.01	CLUBHOUSE LEVEL 2
AUX-2.02	CLUBHOUSE LEVEL 3
AUX-3.00	BUILDING VI BUSINESS CENTER
AUX-2.03	RISER DIAGRAMS

*ADDITIONAL (6) TELEPHONE ENTRY SYSTEMS AND (1) GATE LOCATION SHOWN ON SHEET AUX-1.00

*TOTAL OF (40) EXISTING CAMERAS NEED TO BE REPLACED

LEGEND

SYMBOL	QTY	DESCRIPTION	PART NUMBER	MANUFACTURER	CABLE TYPE	BACKBOX DETAILS	TRIM / WALL PLATES	MOUNTING HEIGHTS	NOTES
ACCESS CONTROL SYSTEM *(PRE-WIRE)*									
CR1	5	PROXIMITY READER	*T.B.D.*	*T.B.D.*	(1) 18/6 SHIELDED	4S BOX W/ 1 GANG RING	N/A	+48" A.F.F.	--
CR2	4	PROXIMITY READER	*T.B.D.*	*T.B.D.*	(1) 18/6 SHIELDED	MOUNTED IN DOOR FRAME	N/A	+48" A.F.F.	--
R2E	9	REQUEST TO EXIT MOTION DETECTORS	*T.B.D.*	*T.B.D.*	(1) 22/4 SOLID CMR	4S BOX W/ 1 GANG RING	N/A	ABOVE DOOR	LOCATE ON SECURE SIDE OF DOOR
–	9	DOOR STRIKE / ELECTRIFIED HARDWARE (TO BE PROVIDED BY OTHERS	*T.B.D.*	*T.B.D.*	(1) 14/2 CMR	MOUNTED IN DOOR FRAME	N/A	SAME HEIGHT AS DOOR LOCKING HARDWARE	--
–	13	DOOR CONTACT - STANDARD 3/8" PRESS FIT CONTACT W/ RD. MAGNET	*T.B.D.*	*T.B.D.*	(1) 22/2 CMR	N/A	N/A	N/A	--
SECURITY SYSTEM									
SEC	1	SECURITY PANEL	PC1832	DSC	N/A	INCLUDED	N/A	+54" A.F.F.	REQUIRES 120 VAC
–	1	8-ZONE EXPANDER	PC5108	DSC	N/A	N/A	N/A	N/A	--
KP	1	LCD KEYPAD	PK5500	DSC	(1) 22/4 CMR	SURFACE MOUNT OR 1-GANG	N/A	+54" A.F.F.	--
	1	ELECTRONIC SIREN	TRI-15WD	TRIED	(1) 18/2 CMR	SURFACE MOUNT	N/A	+90" A.F.F.	--
	7	MOTION DETECTORS - 40X40 PET IMMUNE PIR UP TO 80LBS.	VIS K-985	TRIED	(1) 22/4 CMR	1-GANG	INCLUDED	6' TO 8'	--
P	6	MAGNAPULL PULL-APART ALARM CONTACT	2105-A	SENTROL	(1) 22/2 CMR	SURFACE MOUNT	N/A	N/A	--
C	26	DOOR CONTACT - STANDARD 3/8" PRESS FIT CONTACT W/ RD. MAGNET	TAP10WH (CONTACT) MP875 (MAGNET)	GRI (CONTACT) TANE (MAGNET)	(1) 22/2 CMR	N/A	N/A	N/A	--
TELECOMMUNICATIONS SYSTEM									
	1	TELEPHONE OUTLET	IC107FO1WH (1- PORT PLATE) IC1078E5WH (RJ-45 INSERT)	ICC	(1) CAT-6	1-GANG	1-PORT PLATE W/ ICC RJ-45 TELEHPONE INSERT	MOUNT AT SAME HEIGHT AS ELECTRICAL OUTLETS (U.O.N.)	--
	30	TELEPHONE / DATA OUTLET	IC107F02WH(2-PORT PLATE) IC1078E5WH (RJ-45 INSERT) IC1078E5BL (RJ-45 INSERT)	ICC	(1) CAT-6 (TEL - YELLOW) & (1) CAT-6 (DATA - BLUE)	1-GANG	2-PORT PLATE W/ ICC RJ-45 TELEPHONE INSERT & ICC CAT-5e RJ-45 DATA INSERT	MOUNT AT SAME HEIGHT AS ELECTRICAL OUTLETS (U.O.N.)	REFER TO GENERAL NOTE SHOWN ON AUX-01.0
TV	8	TELEPHONE / DATA / TV OUTLET	IC107F03WH (3-PORT PLATE) IC1078E5WH (RJ-45 INSERT) IC1078E5BL (RJ-45 INSERT) IC7BG5WH ("F" STYLE CONNECTOR)	ICC	(1) CAT-5e (TEL - YELLOW) & (1) CAT-5e (DATA - BLUE) & (1) RG-6 COAX (TV - BLACK)	1-GANG	3-PORT PLATE W/ ICC 'F' STYLE CATV CONNECTOR ICC CAT-5e RJ-45 DATA INSERT & ICC RJ-45 TELEPHONE INSERT	MOUNT AT SAME HEIGHT AS ELECTRICAL OUTLETS (U.O.N.)	REFER TO GENERAL NOTE SHOWN ON AUX-01.0
TV	13	TELEPHONE / DATA / TV OUTLET (IN FLOOR)	IC107F03WH (3-PORT PLATE) IC1078E5WH (RJ-45 INSERT) IC1078E5BL (RJ-45 INSERT) IC7BG5WH ("F" STYLE CONNECTOR)	ICC	(1) CAT-5e (TEL - YELLOW) & (1) CAT-5e (DATA - BLUE) & (1) RG-6 COAX (TV - BLACK)	1-GANG	MOUNTED IN FLOOR (BY OTHERS)	FIELD VERIFY	--
–	2	DATA 24-PORT CAT-5e PATCH PANEL	ICMPP0245E	ICC	(1) CAT-6	N/A	N/A	FIELD VERIFY	--
–	2	CATV 24-PORT QUICKPORT PATCH PANEL	49255-R24	LEVITON	(1) RG-6 COAX	N/A	N/A	FIELD VERIFY	--
CLOSED CIRCUIT TELEVISION (CCTV) SYSTEM									
	68	EXISTING CAMERAS (TOTAL)	–	--	–	–	–	–	--
1	–	(12) ELEVATOR CAMERAS (NEED TO BE REPLACED)	DS-2CE56D8T-AVPIT3Z	HIK VISION	EXISTING	–	–	–	--
	–	(17) BAD QUALITY CAMERAS (NEED TO BE REPLACED)	DS-2CE56D8T-AVPIT3Z	HIK VISION	EXISTING	–	FEILD VERIFY CAMERA LOCATIONS	–	--
	–	(28) EXISTING CAMERAS TO REMAIN	–	--	–	–	–	–	--
3	--	(11) EXISTING CAMERA *CURRENTLY NOT SHOWING UP ON DVR (NEED TO BE REPALCED)	DS-2CE56D8T-AVPIT3Z	HIK VISION	EXISTING	–	–	–	--
	34	NEW CAMERA (TOTAL)	–	--	–	–	–	–	--
2	–	(14) AMENITY AREA CAMERAS	DS-2CD4112FWD-IZ	HIK VISION	(1) CAT-6	4 SQ. ELEC. BOX	TRIM INCLUDED	IN CEILING (U.O.N.)	--
	–	(2) BUSINESS CAMERAS	DS-2CD4112FWD-IZ	HIK VISION	(1) CAT-6	4 SQ. ELEC. BOX	TRIM INCLUDED	IN CEILING (U.O.N.)	--
	–	(14) GARAGE CAMERAS	DS-2CD2152F-I	HIK VISION	(1) CAT-6	–	–	–	--
	–	(4) SITE CAMERAS	DS-2CD6986F-H	HIK VISION	(1) CAT-6	–	–	–	--
NVR	4	32-CHANNEL NETWORK VIDEO RECORDER (NVR)	DS-9632N-ST-4TB	HIK VISION	N/A	N/A	N/A	VERIFY W/ OWNER	REQUIRES 120VAC POWER / OWNER TO DETERMINE LOCATION
POE8	5	8-PORT GIGABIT PoE SWITCH	DS-3D2208P	HIK VISION	(1) CAT-6	N/A	N/A	VERIFY W/ OWNER	--
POE16	1	16-PORT GIGABIT PoE SWITCH	DS-3D2216P	HIK VISION	(1) CAT-6	N/A	N/A	VERIFY W/ OWNER	--
MON	4	17 " VGA LCD MONITOR	CEVT768	CLINTON	N/A	N/A	N/A	VERIFY W/ OWNER	REQUIRES 120VAC POWER / OWNER TO DETERMINE LOCATION
UPS	4	APC-UPC BACKUP POWER SUPPLY	BX1000G	APC	120VAC (BY OTHERS)	N/A	N/A	VERIFY W/ OWNER	REQUIRES 120VAC POWER
–	4	SECTIONAL WALL MOUNT RACK	DWR-12-26	MID ATLANTIC	N/A	N/A	N/A	FIELD VERIFY W/ OWNER	OWNER TO DETERMINE LOCATION
–	4	CCTV 24-PORT CAT-5e PATCH PANEL	ICMPP0245E (PATCH PANEL) ICCMSHB1RS (WALL MOUNT)	ICC	(1) CAT-6	N/A	N/A	FIELD VERIFY	--
WIRELESS NETWORK *(PRE-WIRE)*									
	10	WIRELESS ACCESS POINT	UAP-LR	UBIQUITI UNIFI	(1) CAT-6	CEILING KIT INCLUDED	TRIM INCLUDED	IN CEILING (U.O.N.)	–
AUDIO/VIDEO SYSTEM									
	2	CDI4000 1200W 2-CHANNEL POWER AMP	CDI4000	CROWN	N/A	N/A	N/A	FIELD VERIFY W/ OWNER	N/A
AMP	2	16-CHANNEL POWER AMPLIFIER	1660	AUDIO CONTROL	N/A	N/A	N/A	N/A	N/A
	2	AV RACK NETWORK SWITCH, 16-PORT MANAGED PoE	AN-310-SW-R-16-POE	ARAKNIS NETWORKS	N/A	N/A	N/A	FIELD VERIFY W/ OWNER	OWNER TO DETERMINE LOCATION
S M	62	SONANCE COMMERCIAL SERIES MEDIUM ROUND SPEAKER	CM660	SONANCE	(1) 14/4 TO RECEIVER	92337 BRACKET	TRIM INCLUDED	IN CEILING (U.O.N.)	--
--	62	MEDIUM ROUND FLEX SPEAKER BRACKET	92337	SONANCE	--	--	N/A	--	--
S	2	OUTDOOR SPEAKERS	LS-4/7SAT	SONANCE	(1) 14/2 TO RECEIVER	USE MOUNTING BOX	TRIM INCLUDED	FIELD VERIFY W/ OWNER	--
VC	3	VOLUME CONTROL	VC60SIM	SONANCE	(1) 14/2 TO AMPLIFIER/TUNER	1-GANG	TRIM INCLUDED	MOUNT AT SAME HEIGHT AS ELECTRICAL SWITCHES	--
C	10	7" TOUCH PANEL CONTROL	iGTP7	ELAN	(1) CAT-6	4 SQ. ELEC BOX	TRIM INCLUDED	FIELD VERIFY W/ OWNER	--
65"	1	65" OUTDOOR TV	GOLD SERIES	MIRAGE	(1) RG-6 COAXIAL CABLE TO EQUIPMENT RACK (2) CAT-6 TO EQUIPMENT RACK	N/A	(1) 3-PORT PLATE W/ (1) ICC 'F" STYLE CATV CONNECTOR & (2) ICC CAT5 RJ45 DATA INSERT	FIELD VERIFY W/ OWNER	REQUIRES 120VAC POWER/ FIELD SHALL USE PURPLE COLORED CAT-6
75"	3	75" LED TELEVISION (TO BE DETERMINED)	NU8000	SAMSUNG	(1) RG-6 COAXIAL CABLE TO EQUIPMENT RACK (2) CAT-6 TO EQUIPMENT RACK	N/A	(1) 3-PORT PLATE W/ (1) ICC 'F" STYLE CATV CONNECTOR & (2) ICC CAT5 RJ45 DATA INSERT	FIELD VERIFY W/ OWNER	REQUIRES 120VAC POWER/ FIELD SHALL USE PURPLE COLORED CAT-6
--	4	FLAT PANEL MOUNT FOR 55"-75" DISPLAYS	XSMU	CHIEF	N/A	SURFACE MTD.	N/A	FIELD VERIFY W/ OWNER	OWNER TO DETERMINE LOCATION

Telephone - White Cat6
Data - Blue Cat6
Coax - RG6Q
Camera - Yellow Cat6
WAP - Green Cat6
In wall controller (S) - Purple Cat6
TV Balun Locations - Orange Cat6

CAMDEN HARBOR VIEW
LONG BEACH, CA
AUXILIARY LOW VOLTAGE SYSTEMS

UNIVERSAL PROTECTION SECURITY SYSTEMS REGISTERED C10 C16 CONTRACTOR NO. 953435 EXP. 10/31/18 STATE OF CALIFORNIA

AZ LIC.# 295263
AZ TP1 #21040564

ALLIED UNIVERSAL SECURITY SYSTEMS
UNIVERSAL PROTECTION SECURITY SYSTEMS, LP DBA ALLIED UNIVERSAL SECURITY SYSTEMS
P.O. BOX 2069 • EL CAJON, CA 92021-2069 • PH:(866) 885-3717 • FAX:(619) 444-9130

CAL. LIC.#953435

REV.	DATE	DESCRIPTION	D.B.
1	2-13-19	BUILDER'S UPDATE	RN
2	3-4-19	BUILDER'S UPDATE	EM
3	3-14-19	OWNER ADDS	KM

FILE NAME: COVERSHEET.dwg

DESIGN:	RN	DRAWN:	RN
CHECKED:	--	JOB NO:	45611D
DATE:	12-26-2018	PLOT:	-- -- --

SHEET TITLE:
AUXILIARY SYSTEMS COVERSHEET

CAMDEN HARBOR VIEW
AUXILIARY SYSTEMS

SCALE: NO SCALE

SHEET NO.
AUX-0.00

G:\Engineering\Plan Sheets\Master\CA\2002\2-21D_REVIVAL COVERSHEET.dwg, Mar 12, 2019 - 7:59am


1 AUXILIARY SYSTEMS - SITE PLAN
AUX-1.00

SCALE: 1/32"=1'-0"

	QTY	DESCRIPTION
1	6 TELE	Trigon Miniguard 4D – Hands Free, Multi-number, telephone entry system for resident/visitor control "weather mount". Labor to remove existing unit, install new unit, program & test

NOTES:

1. ALL DOOR TAGS SHOWN ON THIS PLAN INDICATE EXISTING DOORS THAT ARE TO BE REPLACED IN LIKE KIND. NEW DOORS ARE TO COMPLY WITH ALL APPLICABLE ENERGY STANDARDS.
2. ALL EXISTING BUILDING TELEPHONE ENTRY PANELS ARE TO BE REPLACED WITH APPROVED NEW PANELS POSSESSING SIMILAR OR ENHANCED FUNCTIONALITY.

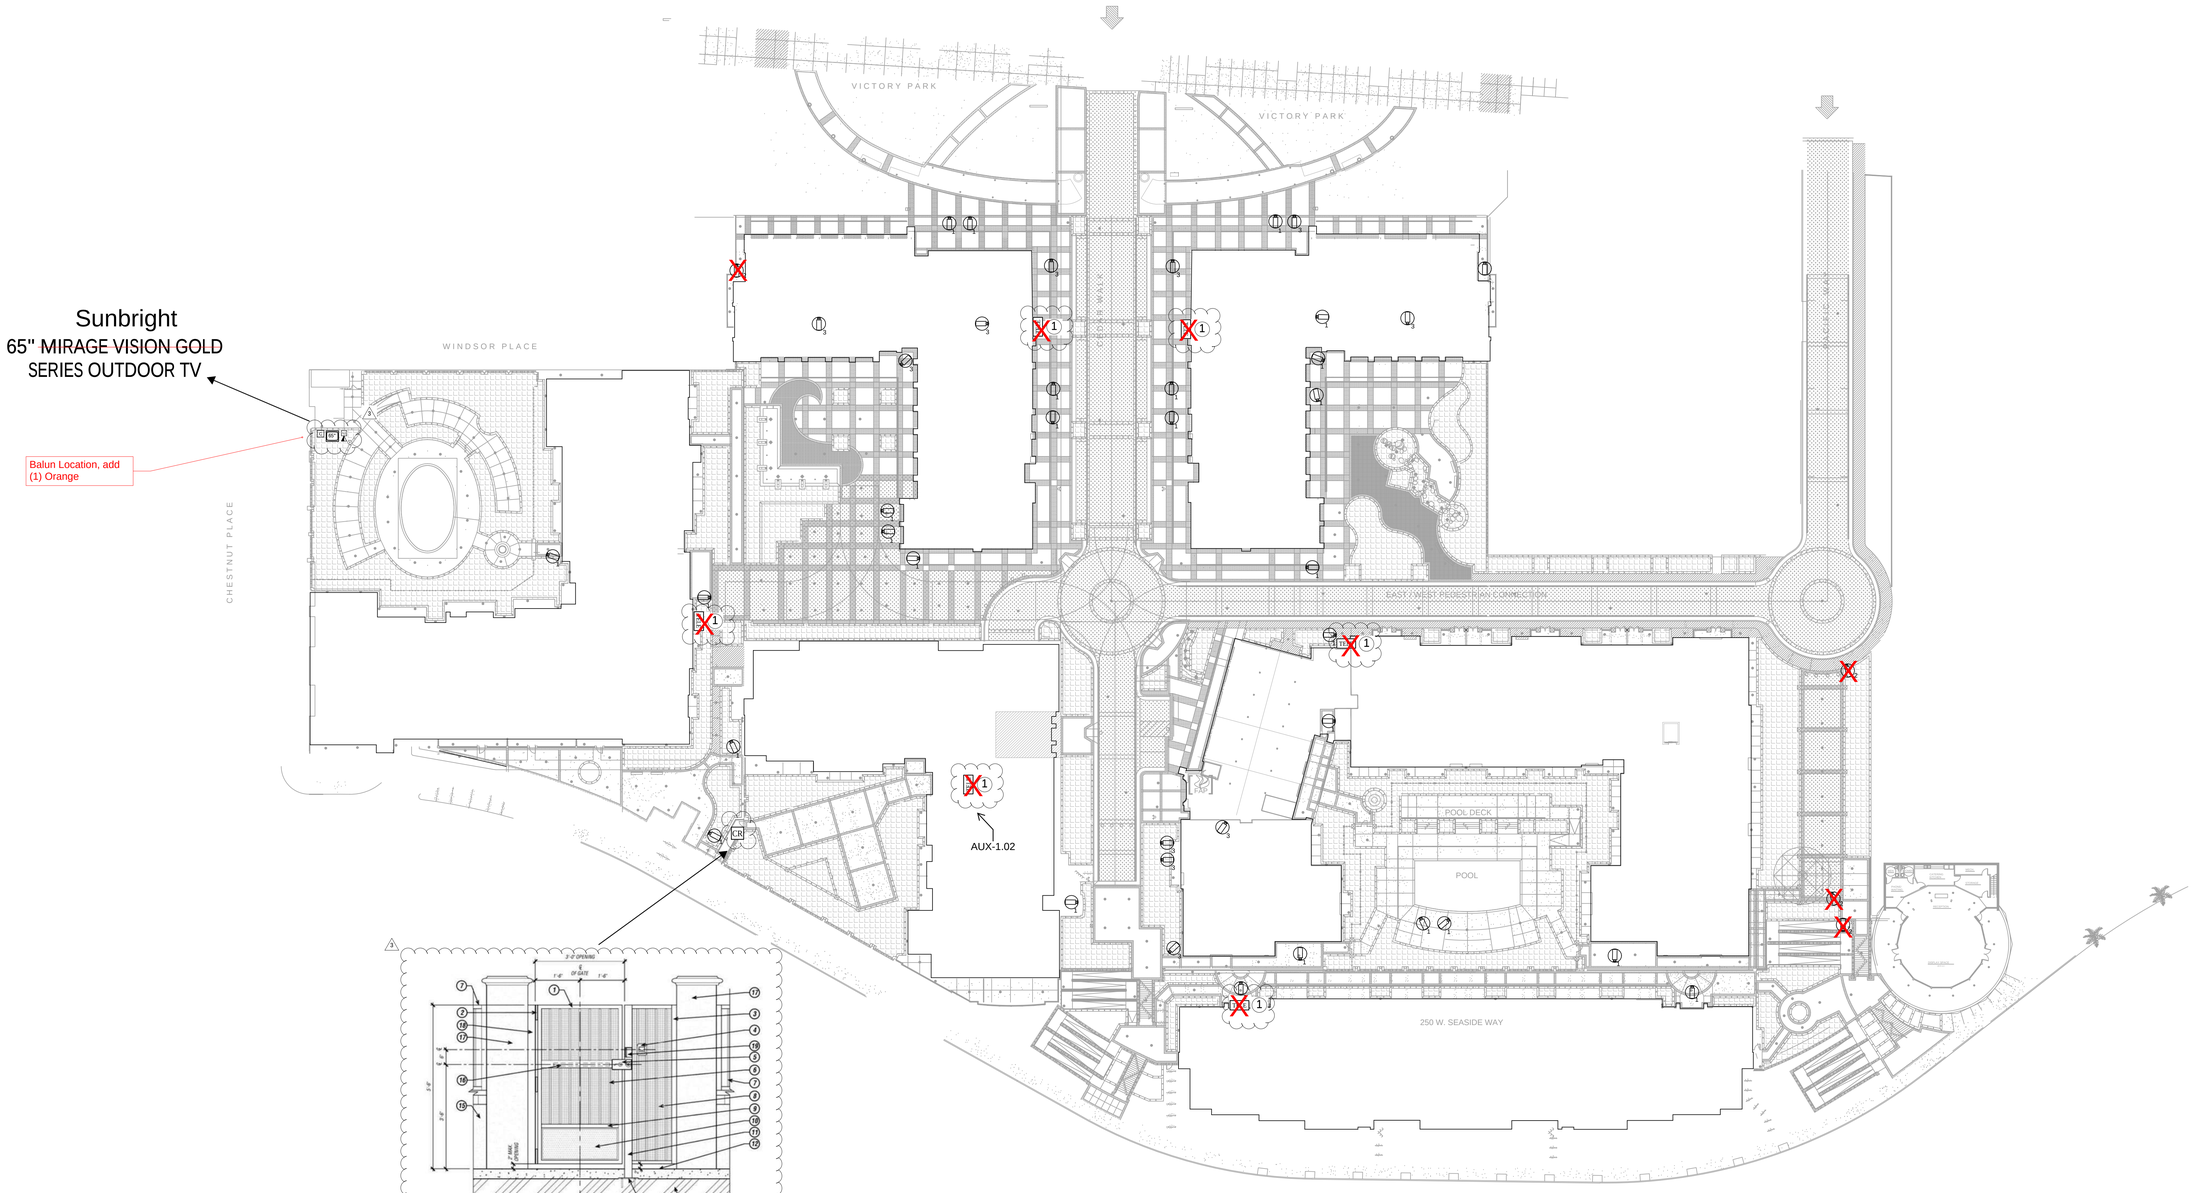

SHEET NOTE:

1. EXISTING CAMERA
2. PROPOSED LOCATION FOR NEW CAMERA
3. EXISTING CAMERA - DOESN'T GO TO AN NVR - NO CAMERA FOOTAGE ON MONITOR - TO BE REPLACED

CAMDEN HARBOR VIEW

LONG BEACH, CA

AUXILIARY LOW VOLTAGE SYSTEMS

REGISTERED C10 C-16 CONTRACTOR NO. 953435 EXP. 10/31/19 STATE OF CALIFORNIA

AZ LIC.# 292563
AZ TPT.# 21040564

ALLIED UNIVERSAL SECURITY SYSTEMS

UNIVERSAL PROTECTION SECURITY SYSTEMS, LP DBA ALLIED UNIVERSAL SECURITY SYSTEMS

P.O. BOX 2069 • EL CAJON, CA 92021-2069 • PH:(866) 885-3717 • FAX:(619) 444-9130

CAL. LIC.#953435

REV.	DATE	DESCRIPTION	D.B.
1	2-13-19	BUILDER'S UPDATE	RN
2	3-4-19	BUILDER'S UPDATE	EM
3	3-14-19	OWNER ADDS	KM

FILE NAME: A1-1.1 SITE PLAN.dwg

DESIGN:	RN	DRAWN:	RN
CHECKED:	--	JOB NO:	45611D
DATE:	12-26-2018	PLOT:	-- --

SHEET TITLE:

AUXILIARY SYSTEMS
SITE PLAN

CAMDEN HARBOR VIEW

AUXILIARY SYSTEMS

SCALE: 1/32" = 1' - 0"

SHEET NO.

AUX-1.00

C:\Engineering\Plan Sets\Redrawn\CA0002-27-10_REVIZE_A1-1.1 SITE PLAN.dwg, Mar 05 - 2019 - 1:54pm

1 AUXILIARY SYSTEMS - PARKING LEVEL P1

AUX-1.01

SCALE: 1"=30'-0"



SHEET NOTE:

1. EXISTING CAMERA
2. PROPOSED LOCATION FOR NEW CAMERA
3. EXISTING CAMERA - DOESN'T GO TO AN NVR - NO CAMERA FOOTAGE ON MONITOR - TO BE REPLACED

CAMDEN HARBOR VIEW

LONG BEACH, CA

AUXILIARY LOW VOLTAGE SYSTEMS

UNIVERSAL PROTECTION SECURITY SYSTEMS REGISTERED C10 C-16 CONTRACTOR NO. 953435 EXP. 10/31/19 STATE OF CALIFORNIA

AZ LIC.# 295263
AZ TPT.# 21040564

ALLIED UNIVERSAL SM SECURITY SYSTEMS

UNIVERSAL PROTECTION SECURITY SYSTEMS, LP DBA ALLIED UNIVERSAL SECURITY SYSTEMS

P.O. BOX 2069 • EL CAJON, CA 92021-2069 • PH:(866) 885-3717 • FAX:(619) 444-9130

CAL. LIC.# 953435

REV.	DATE	DESCRIPTION	D.B.
1	2-13-19	BUILDER'S UPDATE	RN
2	3-4-19	BUILDER'S UPDATE	EM
3	3-14-19	OWNER ADDS	KM

FILE NAME: A1-0.1 PARKING FLOOR PLANS.dwg

DESIGN:	RN	DRAWN:	RN
CHECKED:	--	JOB NO:	45611D
DATE:	12-26-2018	PLOT:	-- -- --

SHEET TITLE:

AUXILIARY SYSTEMS
PARKING LEVEL - P1

CAMDEN HARBOR VIEW

AUXILIARY SYSTEMS

SCALE: 1" = 30' - 0"

SHEET NO.


AUX-1.01

C:\Engineering\Plan Sheets\Handover\CAD\20-21\3_REVYS\ A1\0.1 PARKING FLOOR PLANS.dwg, Mar 11, 2019 - 12:11pm

2 AUXILIARY SYSTEMS - PARKING LEVEL P2

AUX-1.02


SCALE: 1"=30'-0"

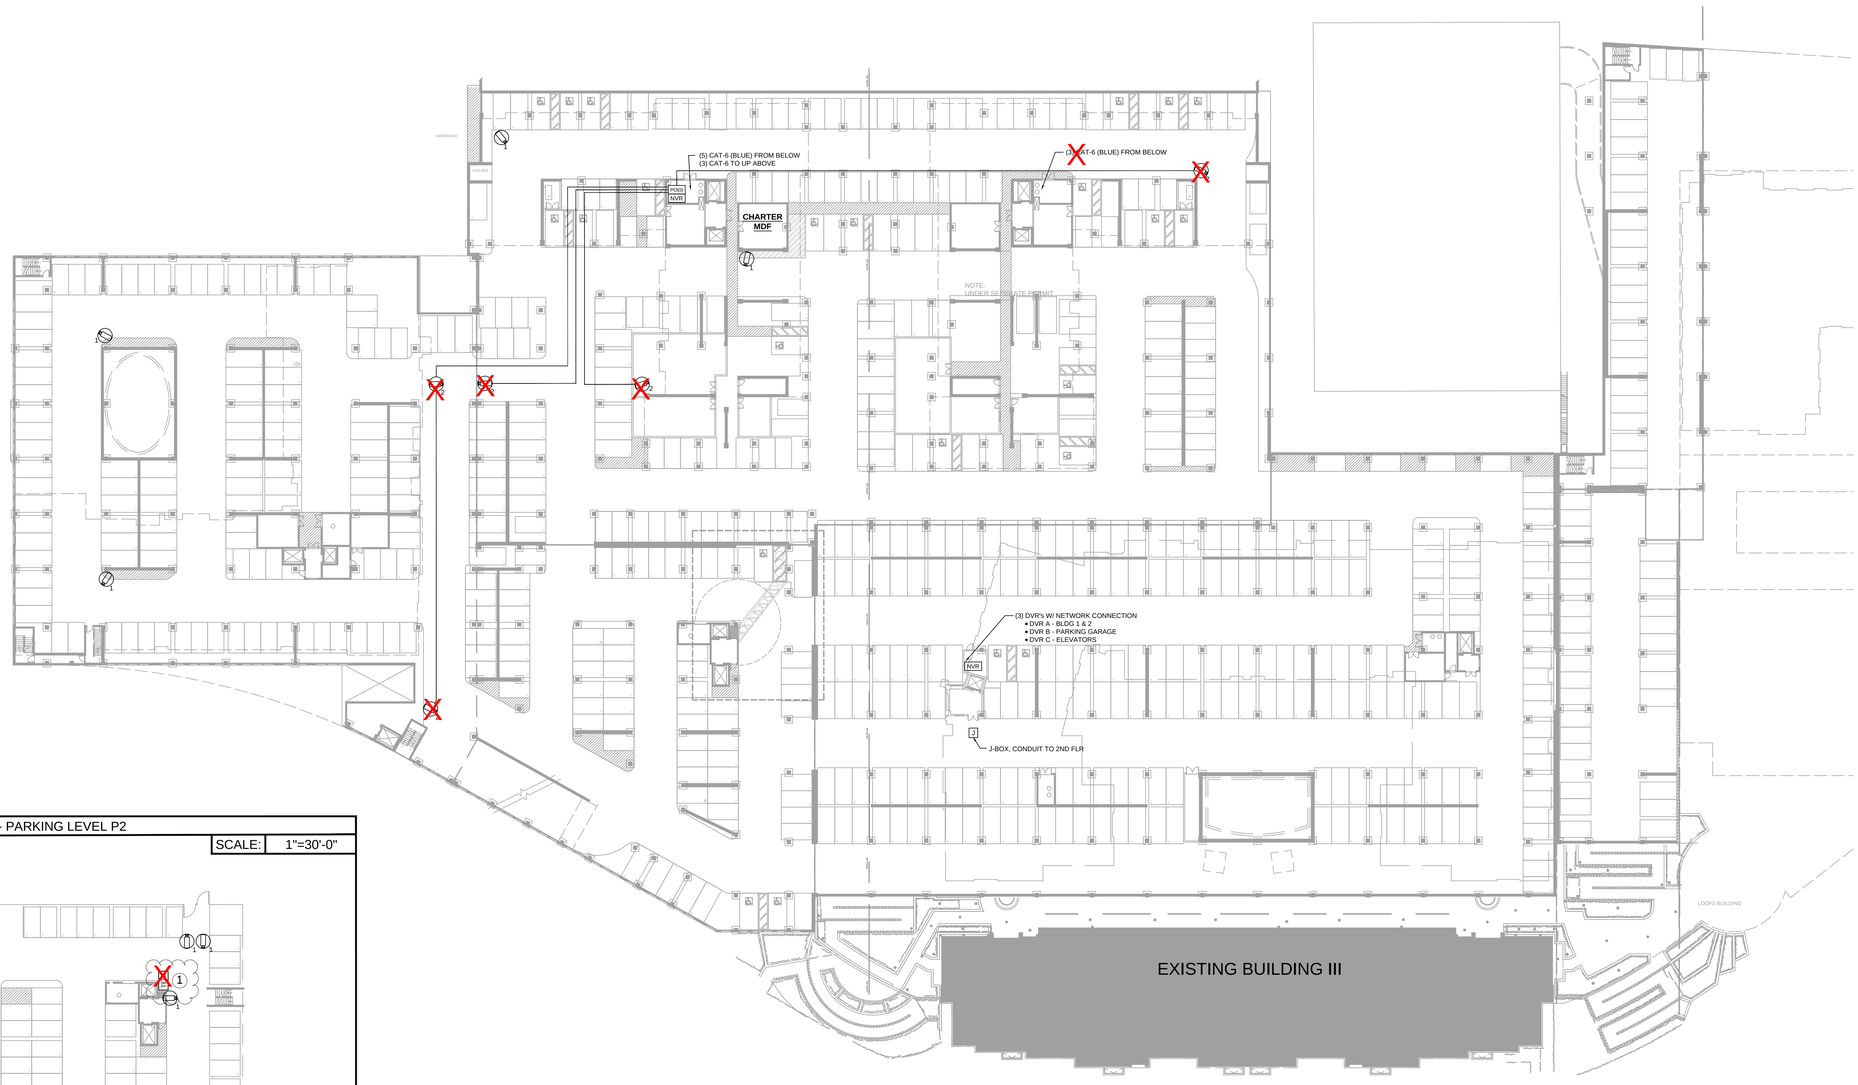

3 AUXILIARY SYSTEMS - PARKING LEVEL P2

AUX-1.02

SCALE: 1"=30'-0"

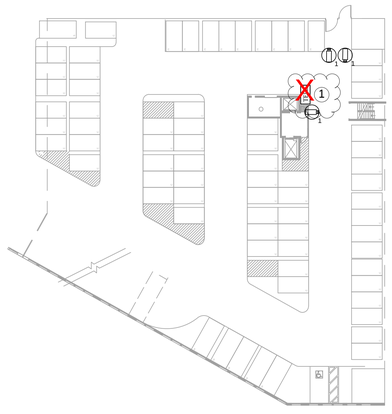

SHEET NOTE:

1. EXISTING CAMERA
2. PROPOSED LOCATION FOR NEW CAMERA
3. EXISTING CAMERA - DOESN'T GO TO AN NVR - NO CAMERA FOOTAGE ON MONITOR - TO BE REPLACED

CAMDEN HARBOR VIEW

LONG BEACH, CA

AUXILIARY LOW VOLTAGE SYSTEMS

UNIVERSAL PROTECTION SECURITY SYSTEMS REGISTERED C10 C16 CONTRACTOR NO. 953435 EXP. 10/31/19 STATE OF CALIFORNIA

AZ LIC.#295263
AZ TPI.#21040564

ALLIED UNIVERSAL SECURITY SYSTEMS

UNIVERSAL PROTECTION SECURITY SYSTEMS, LP DBA ALLIED UNIVERSAL SECURITY SYSTEMS

P.O. BOX 2069 • EL CAJON, CA 92021-2069 • PH:(866) 885-3717 • FAX:(619) 444-9130

CAL. LIC.#953435

REV.	DATE	DESCRIPTION	D.B.
1	2-13-19	BUILDER'S UPDATE	RN
2	3-4-19	BUILDER'S UPDATE	EM
3	3-14-19	OWNER ADDS	KM

FILE NAME: A1-0.1 PARKING FLOOR PLANS.dwg

DESIGN:	RN	DRAWN:	RN
CHECKED:	--	JOB NO:	45611D
DATE:	12-26-2018	PLOT:	-- -- --

SHEET TITLE:

AUXILIARY SYSTEMS
PARKING LEVEL
P2 AND P3

CAMDEN HARBOR VIEW

AUXILIARY SYSTEMS

SCALE: 1" = 30' - 0"

SHEET NO.

AUX-1.02

C:\Engineering\Plan Sheets\Revised\CA0002-07-19_REVDL-A1-0.1 PARKING FLOOR PLANS.dwg, Mar 11, 2019 - 12:11pm

1 AUXILIARY SYSTEMS - CLUBHOUSE - FIRST LEVEL

AUX-2.00

SCALE: 1/4"=1'-0"



A01	CR1	CARD READER (FLUSH-WALL MTD) WIRE: (1) 18/6 SHLD
	DS1	ELECTRIC DOOR STRIKE WIRE: (1) 18/4 CMR
	C	DOOR CONTACT WIRE: (1) 22/4 CMR
	R2E	REQUEST TO EXIT WIRE: (1) 22/4 CMR

A02	CR1	CARD READER (FLUSH-WALL MTD) WIRE: (1) 18/6 SHLD
	PH	*PANIC HARDWARE WIRE: (1) 14/2 CMR (* PANIC HARDWARE TO BE PROVIDED, WIRED AND INSTALLED BY OTHERS)
	C x2	DOOR CONTACT; (2) REQUIRED WIRE: (1) 22/4 CMR
	R2E	REQUEST TO EXIT WIRE: (1) 22/4 CMR

C01	NVR	CCTV: NETWORK VIDEO RECORDER (8-CHANNEL) WIRE: N/A
C06	LCD MON	CCTV: LCD MONITOR (17" VGA) WIRE: N/A
C12	CCTV IND	CCTV: NETWORK INDOOR DOME CAMERA (3.0 MP) WIRE: (1) CAT-6
C21	CCTV PoE	CCTV: PoE SWITCH WIRE: VARIOUS

S01	SEC	SECURITY: CONTROL PANEL WIRE: N/A
S02	KP	SECURITY: ALARM KEY PAD WIRE: (1) 22/4 CMR
S03	SC	SECURITY: DOOR CONTACT WIRE: (1) 22/2 CMR (22/4 CMR AT DOUBLE-DOOR)
S05	P	SECURITY: PULL-APART CONTACT WIRE: (1) 22/2 CMR
S07		SECURITY: MOTION DETECTORS WIRE: (1) 22/4 CMR

T02		TELCOM: TEL OUTLET (WALL) WIRE: (1) CAT-6
T11		TELCOM: TEL/DATA OUTLET (WALL) WIRE: (2) CAT-6
T20	TV	TELCOM: TEL/TV/DATA COMBO OUTLET (WALL) WIRE: (2) CAT-6, (1) RG-6 COAXIAL

X03	VC	AUDIO/VIDEO: VOLUME CONTROLLER WIRE: (1) 14/2 TO AMPLIFIER/TUNER
X04	C	AUDIO/VIDEO: IN-WALL CONTROLLER WIRE: (1) CAT-6
X09	S	AUDIO/VIDEO: AUDIO SPEAKER; EXTERIOR (WALL) WIRE: (1) 14/2
X06	S M	AUDIO/VIDEO: AUDIO SPEAKER; INTERIOR (CLNG) WIRE: (1) 14/2

W02		WIRELESS NETWORK: INTERIOR WI-FI ACCESS POINT WIRE: (1) CAT-6 (PRE-WIRE ONLY)

SHEET NOTE:

1. EXISTING CAMERA
2. PROPOSED LOCATION FOR NEW CAMERA
3. EXISTING CAMERA - DOESN'T GO TO AN NVR - NO CAMERA FOOTAGE ON MONITOR - TO BE REPLACED

CAMDEN HARBOR VIEW

LONG BEACH, CA

AUXILIARY LOW VOLTAGE SYSTEMS

INTERNATIONAL PROTECTION SECURITY ASSOCIATION
REGISTERED C-10 C-16 CONTRACTOR
NO. 953435 EXP. 10/31/19
STATE OF CALIFORNIA

AZ LIC. #295263
AZ TPT. #21040564

ALLIED UNIVERSAL SECURITY SYSTEMS
UNIVERSAL PROTECTION SECURITY SYSTEMS, LP DBA ALLIED UNIVERSAL SECURITY SYSTEMS
P.O. BOX 2069 • EL CAJON, CA 92021-2069 • PH:(866) 885-3717 • FAX:(619) 444-9130
CAL. LIC. #953435

REV.	DATE	DESCRIPTION	D.B.
1	2-13-19	BUILDER'S UPDATE	RN
2	3-4-19	BUILDER'S UPDATE	EM
3	3-14-19	OWNER ADDS	KM

FILE NAME: A2-2.2 FLOOR PLANS.dwg

DESIGN:	RN	DRAWN:	RN
CHECKED:	--	JOB NO:	45611D
DATE:	12-26-2018	PLOT:	-- -- --

SHEET TITLE:

AUXILIARY SYSTEMS
CLUBHOUSE
FIRST FLOOR PLAN

CAMDEN HARBOR VIEW

AUXILIARY SYSTEMS

SCALE: 1/4" = 1' - 0"

SHEET NO.


AUX-2.00

G:\Engineering\Plan Sheets\Autosave\Clubhouse\A2-2.2 FLOOR PLANS.dwg, Mar 11, 2019 - 12:12pm

2 AUXILIARY SYSTEMS - CLUBHOUSE - SECOND LEVEL

AUX-2.01

SCALE: 1/4"=1'-0"

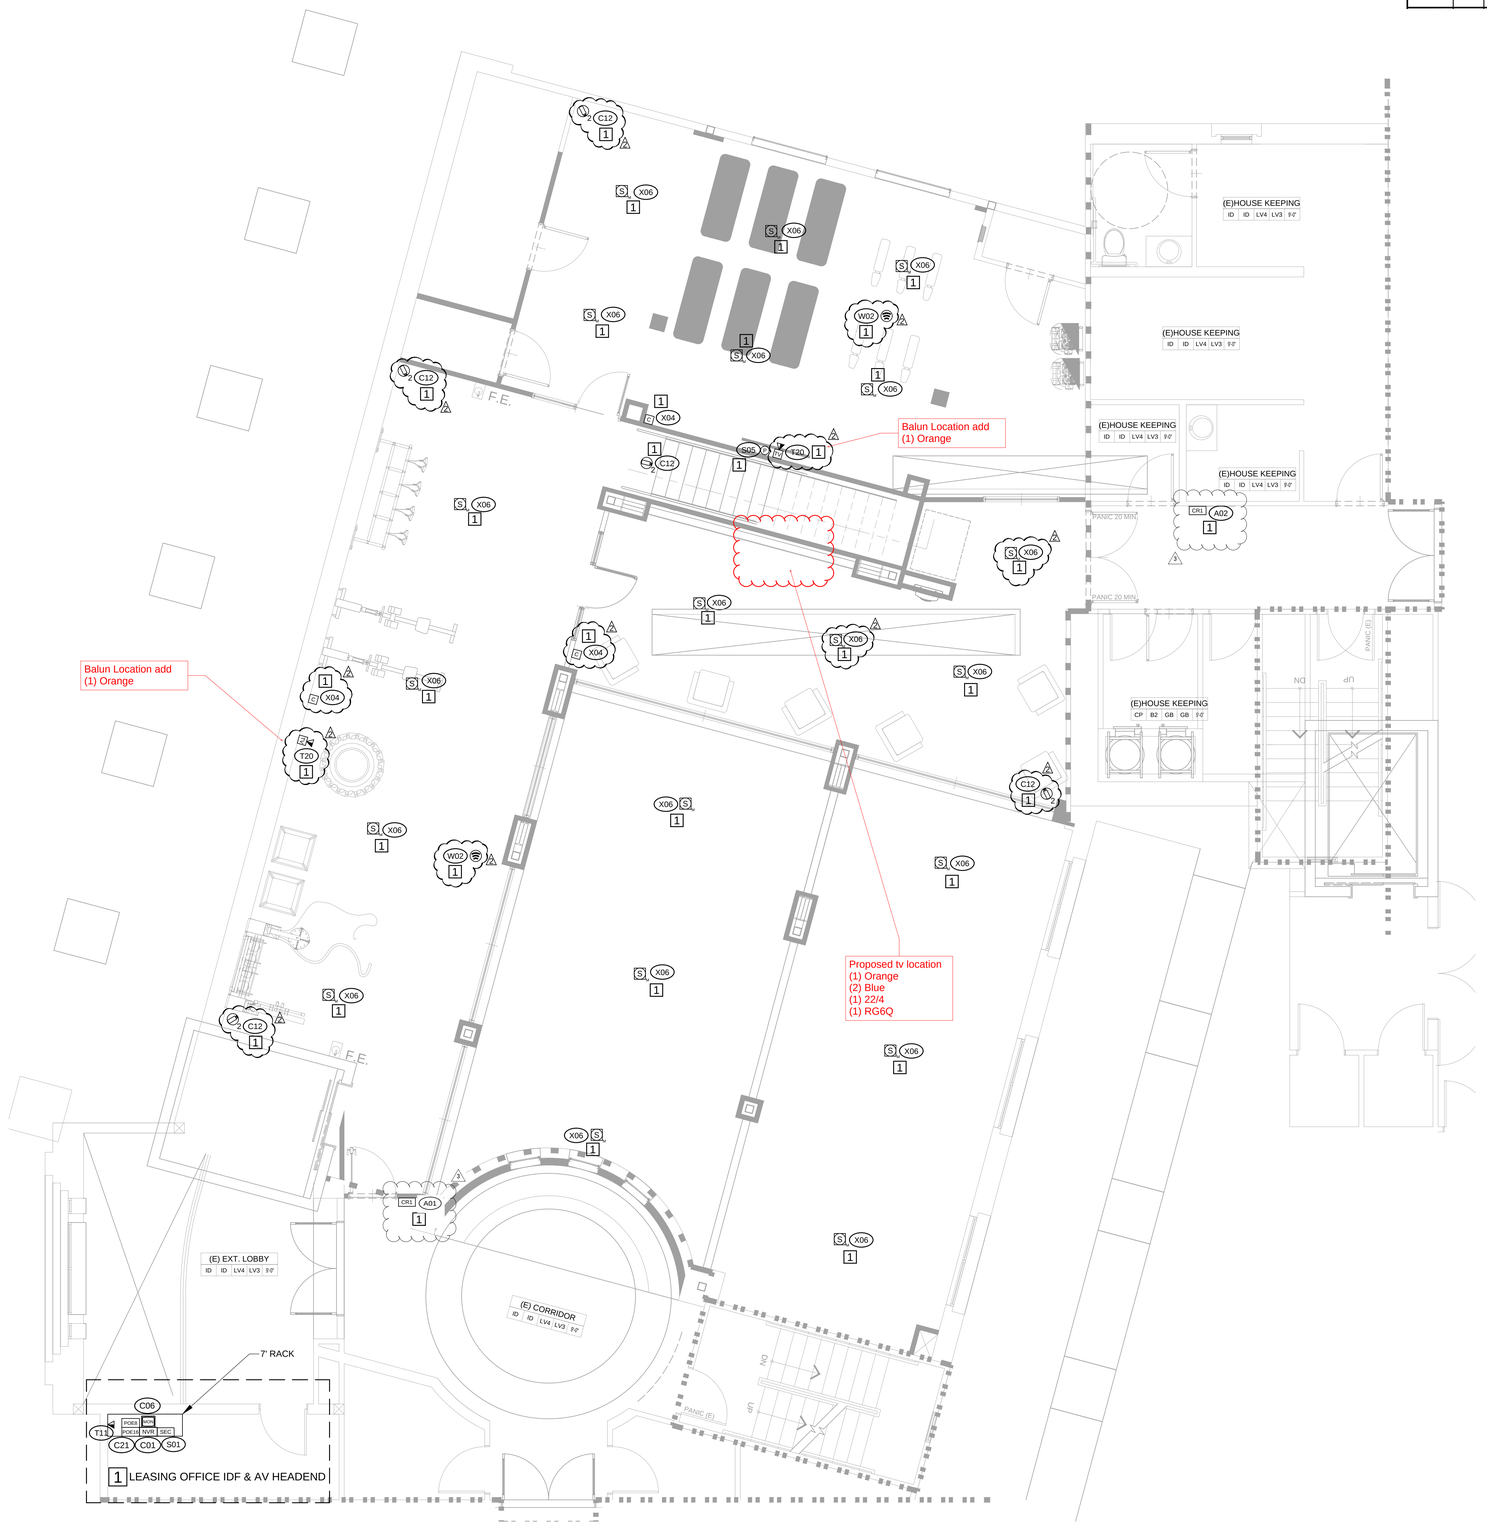

A01	CR1	CARD READER (FLUSH-WALL MTD) WIRE: (1) 18/6 SHLD
	DS1	ELECTRIC DOOR STRIKE WIRE: (1) 18/4 CMR
	C	DOOR CONTACT WIRE: (1) 22/4 CMR
	R2E	REQUEST TO EXIT WIRE: (1) 22/4 CMR

A02	CR1	CARD READER (FLUSH-WALL MTD) WIRE: (1) 18/6 SHLD
	PH	*PANIC HARDWARE WIRE: (1) 14/2 CMR (* PANIC HARDWARE TO BE PROVIDED, WIRED AND INSTALLED BY OTHERS)
	C x2	DOOR CONTACT; (2) REQUIRED WIRE: (1) 22/4 CMR
	R2E	REQUEST TO EXIT WIRE: (1) 22/4 CMR

C01	NVR	CCTV: NETWORK VIDEO RECORDER (8-CHANNEL) WIRE: N/A
C06	LCD MON	CCTV: LCD MONITOR (17" VGA) WIRE: N/A
C12	CCTV	CCTV: NETWORK INDOOR DOME CAMERA (3.0 MP) WIRE: (1) CAT-6
C21	CCTV PoE	CCTV: PoE SWITCH WIRE: VARIOUS

S01	SEC	SECURITY: CONTROL PANEL WIRE: N/A
S02	KP	SECURITY: ALARM KEY PAD WIRE: (1) 22/4 CMR
S03	SC	SECURITY: DOOR CONTACT WIRE: (1) 22/2 CMR (22/4 CMR AT DOUBLE-DOOR)
S05	P	SECURITY: PULL-APART CONTACT WIRE: (1) 22/2 CMR
S07		SECURITY: MOTION DETECTORS WIRE: (1) 22/4 CMR

T02		TELCOM: TEL OUTLET (WALL) WIRE: (1) CAT-6
T11		TELCOM: TEL/DATA OUTLET (WALL) WIRE: (2) CAT-6
T20	TV	TELCOM: TEL/TV/DATA COMBO OUTLET (WALL) WIRE: (2) CAT-6, (1) RG-6 COAXIAL

X03	VC	AUDIO/VIDEO: VOLUME CONTROLLER WIRE: (1) 14/2 TO AMPLIFIER/TUNER
X04	C	AUDIO/VIDEO: IN-WALL CONTROLLER WIRE: (1) CAT-6
X09	S	AUDIO/VIDEO: AUDIO SPEAKER; EXTERIOR (WALL) WIRE: (1) 14/2
X06	S M	AUDIO/VIDEO: AUDIO SPEAKER; INTERIOR (CLNG) WIRE: (1) 14/2

W02		WIRELESS NETWORK: INTERIOR WI-FI ACCESS POINT WIRE: (1) CAT-6 (PRE-WIRE ONLY)

SHEET NOTE:

1. EXISTING CAMERA
2. PROPOSED LOCATION FOR NEW CAMERA
3. EXISTING CAMERA - DOESN'T GO TO AN NVR - NO CAMERA FOOTAGE ON MONITOR - TO BE REPLACED

CAMDEN HARBOR VIEW

LONG BEACH, CA

AUXILIARY LOW VOLTAGE SYSTEMS

INTEGRATED PROTECTION SECURITY SYSTEMS INSTALLATION
REGISTERED C-10 C-16 CONTRACTOR
NO. 953435 EXP. 10/31/19
STATE OF CALIFORNIA

AZ LIC. #295263
AZ TPT. #21040584

ALLIED UNIVERSAL SM
SECURITY SYSTEMS
UNIVERSAL PROTECTION SECURITY SYSTEMS, LP DBA ALLIED UNIVERSAL SECURITY SYSTEMS
P.O. BOX 2069 • EL CAJON, CA 92021-2069 • PH:(866) 885-3717 • FAX:(619) 444-9130

CAL. LIC. #953435

REV.	DATE	DESCRIPTION	D.B.
1	2-13-19	BUILDER'S UPDATE	RN
2	3-4-19	BUILDER'S UPDATE	EM
3	3-14-19	OWNER ADDS	KM

FILE NAME: A2-2.2 FLOOR PLANS.dwg

DESIGN:	RN	DRAWN:	RN
CHECKED:	--	JOB NO:	45611D
DATE:	12-26-2018	PLOT:	-- --

SHEET TITLE:

AUXILIARY SYSTEMS
CLUBHOUSE
SECOND FLOOR PLAN

CAMDEN HARBOR VIEW

AUXILIARY SYSTEMS

SCALE: 1/4" = 1' - 0"

SHEET NO.

AUX-2.01

C:\Engineering\Plan Sheets\Revisions\CAD\2-27-19_REVIS\ A2-2.2 FLOOR PLANS.dwg, Mar 11, 2019 - 12:13pm

3 AUXILIARY SYSTEMS - CLUBHOUSE - THIRD LEVEL

AUX-2.02

SCALE: 1/4"=1'-0"



A01	CR1	CARD READER (FLUSH-WALL MTD) WIRE: (1) 18/6 SHLD
	DS1	ELECTRIC DOOR STRIKE WIRE: (1) 18/4 CMR
	C	DOOR CONTACT WIRE: (1) 22/4 CMR
	R2E	REQUEST TO EXIT WIRE: (1) 22/4 CMR
A02	CR1	CARD READER (FLUSH-WALL MTD) WIRE: (1) 18/6 SHLD
	PH	*PANIC HARDWARE WIRE: (1) 14/2 CMR (* PANIC HARDWARE TO BE PROVIDED, WIRED AND INSTALLED BY OTHERS)
	C x2	DOOR CONTACT; (2) REQUIRED WIRE: (1) 22/4 CMR
	R2E	REQUEST TO EXIT WIRE: (1) 22/4 CMR
A03	CR2	CARD READER (MULLION MTD) WIRE: (1) 18/6 SHLD
	DS1	ELECTRIC DOOR STRIKE WIRE: (1) 18/4 CMR
	C	DOOR CONTACT WIRE: (1) 22/4 CMR
	R2E	REQUEST TO EXIT WIRE: (1) 22/4 CMR
C12	CCTV	CCTV: NETWORK INDOOR DOME CAMERA (3.0 MP) WIRE: (1) CAT-6
S05	P	SECURITY: PULL-APART CONTACT WIRE: (1) 22/2 CMR
T11		TELCOM: TEL/DATA OUTLET (WALL) WIRE: (2) CAT-6
T14	TV	TELCOM: TV/DATA OUTLET (WALL) WIRE: (1) CAT-6, (1) RG-6 COAXIAL
T21	TV	TELCOM: TEL/TV/DATA COMBO OUTLET (FLOR) WIRE: (2) CAT-6, (1) RG-6 COAXIAL
X03	VC	AUDIO/VIDEO: VOLUME CONTROLLER WIRE: (1) 14/2 TO AMPLIFIER/TUNER
X04	C	AUDIO/VIDEO: IN-WALL CONTROLLER WIRE: (1) CAT-6
X06	S SM	AUDIO/VIDEO: AUDIO SPEAKER; INTERIOR (CLNG) WIRE: (1) 14/2
W02		WIRELESS NETWORK: INTERIOR WI-FI ACCESS POINT WIRE: (1) CAT-6 (PRE-WIRE ONLY)

SHEET NOTE:

1. EXISTING CAMERA
2. PROPOSED LOCATION FOR NEW CAMERA
3. EXISTING CAMERA - DOESN'T GO TO AN NVR - NO CAMERA FOOTAGE ON MONITOR - TO BE REPLACED

CAMDEN HARBOR VIEW

LONG BEACH, CA

AUXILIARY LOW VOLTAGE SYSTEMS

ALLIED UNIVERSAL SECURITY SYSTEMS
UNIVERSAL PROTECTION SECURITY SYSTEMS, LP DBA ALLIED UNIVERSAL SECURITY SYSTEMS
P.O. BOX 2069 • EL CAJON, CA 92021-2069 • PH:(866) 885-3717 • FAX:(619) 444-9130
CAL. LIC. #953435
AZ LIC. #295263
AZ TPT. # 21040564

REV.	DATE	DESCRIPTION	D.B.
1	2-13-19	BUILDER'S UPDATE	RN
2	3-4-19	BUILDER'S UPDATE	EM
3	3-14-19	OWNER ADDS	KM

FILE NAME: A2-2.2 FLOOR PLANS.dwg

DESIGN:	RN	DRAWN:	RN
CHECKED:	--	JOB NO:	45611D
DATE:	12-26-2018	PLOT:	-- -- --

SHEET TITLE:

AUXILIARY SYSTEMS CLUBHOUSE - THIRD LEVEL FLOORPLAN

CAMDEN HARBOR VIEW

AUXILIARY SYSTEMS

SCALE: 1/4"=1'-0"


SHEET NO. AUX-2.02

C:\Engineering\Plan Sheets\Revit\Camden\CAD\A2-2.2 FLOOR PLANS.dwg, Mar 11, 2019 - 12:13pm

1 AUXILIARY SYSTEMS - BUILDING VI - RESIDENT BUSINESS CENTER - FIRST LEVEL

AUX-3.00

SCALE: 1/4"=1'-0"

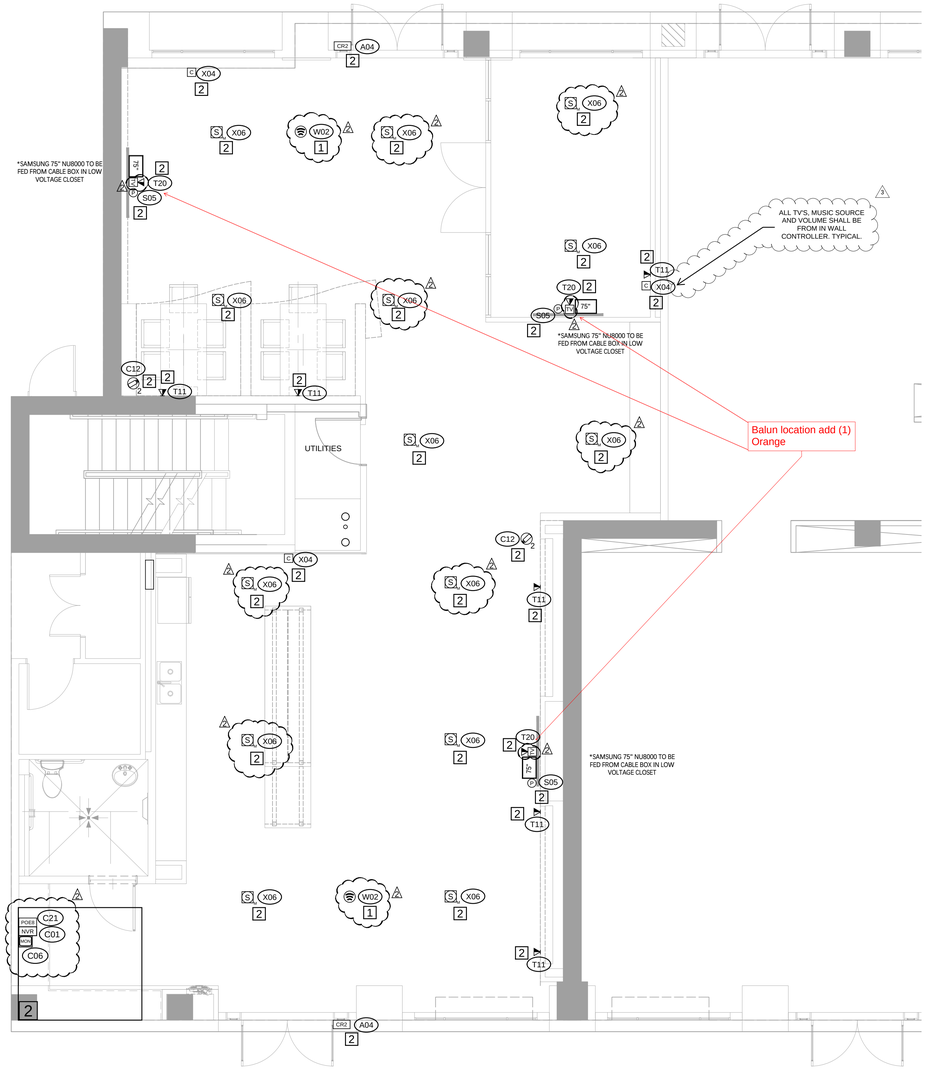

A04	CR2	CARD READER (MULLION MTD) WIRE: (1) 18/6 SHLD
	PH	*PANIC HARDWARE WIRE: (1) 14/2 CMR (* PANIC HARDWARE TO BE PROVIDED, WIRED AND INSTALLED BY OTHERS)
	Cx2	DOOR CONTACT; (2) REQUIRED WIRE: (1) 22/4 CMR
	R2E	REQUEST TO EXIT WIRE: (1) 22/4 CMR
C01	NVR	CCTV: NETWORK VIDEO RECORDER (8-CHANNEL) WIRE: N/A
C06	17" MON	CCTV: LCD MONITOR (17" VGA) WIRE: N/A
C12		CCTV: NETWORK INDOOR DOME CAMERA (3.0 MP) WIRE: (1) CAT-6
C21	CCTV / POE	CCTV: PoE SWITCH WIRE: VARIOUS
S05	P	SECURITY: PULL-APART CONTACT WIRE: (1) 22/2 CMR
T11		TELCOM: TEL/DATA OUTLET (WALL) WIRE: (2) CAT-6
T20	TV	TELCOM: TEL/TV/DATA COMBO OUTLET (WALL) WIRE: (2) CAT-6, (1) RG-6 COAXIAL
X03	VC	AUDIO/VIDEO: VOLUME CONTROLLER WIRE: (1) 14/2 TO AMPLIFIER/TUNER
X04	C	AUDIO/VIDEO: IN-WALL CONTROLLER WIRE: (1) CAT-6
X06	S	AUDIO/VIDEO: AUDIO SPEAKER; INTERIOR (CLNG) WIRE: (1) 14/2
W02		WIRELESS NETWORK: INTERIOR WI-FI ACCESS POINT WIRE: (1) CAT-6 (PRE-WIRE ONLY)

SHEET NOTE:

1. EXISTING CAMERA
2. PROPOSED LOCATION FOR NEW CAMERA
3. EXISTING CAMERA - DOESN'T GO TO AN NVR - NO CAMERA FOOTAGE ON MONITOR - TO BE REPLACED

CAMDEN HARBOR VIEW

LONG BEACH, CA

AUXILIARY LOW VOLTAGE SYSTEMS

AZ LIC.#295263
AZ TPT.#21040564

CAL. LIC.#963435

ALLIED UNIVERSAL SECURITY SYSTEMS

UNIVERSAL PROTECTION SECURITY SYSTEMS, LP DBA ALLIED UNIVERSAL SECURITY SYSTEMS

P.O. BOX 2069 • EL CAJON, CA 92021-2069 • PH:(866) 885-3717 • FAX:(619) 444-9130

REV.	DATE	DESCRIPTION	D.B.
1	2-13-19	BUILDER'S UPDATE	RN
2	3-4-19	BUILDER'S UPDATE	EM
3	3-14-19	OWNER ADDS	KM

FILE NAME: A2-2.2 FLOOR PLANS.dwg

DESIGN:	RN	DRAWN:	RN
CHECKED:	--	JOB NO:	45611D
DATE:	12-26-2018	PLOT:	-- -- --

SHEET TITLE:

AUXILIARY SYSTEMS
BUILDING VI
BUSINESS CENTER
LEVEL 1

CAMDEN HARBOR VIEW

AUXILIARY SYSTEMS

SCALE: 1/4"=1'-0"

SHEET NO.

AUX-3.00


G:\Engineering\Plan Sheets\Revit\Camden\CAD\22-19_REVIZ_A2-2.2 FLOOR PLANS.dwg Mar 11, 2019 - 12:24pm

2 AUXILIARY SYSTEMS - RISER DIAGRAMS - CLUBHOUSE AND BUIDLING VI BUSINESS CENTER

AUX-3.00


SCALE: N.T.S.

1 RISER DIAGRAM - SECURITY

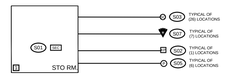


CLUBHOUSE

2 RISER DIAGRAM - CCTV

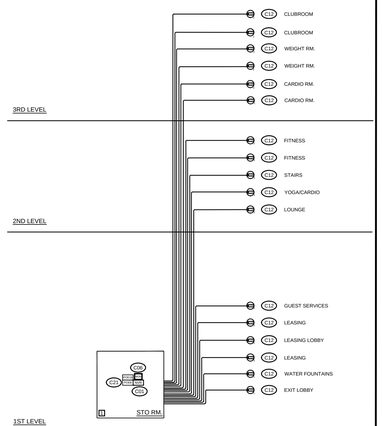


CLUBHOUSE

3 RISER DIAGRAM - TEL/DATA

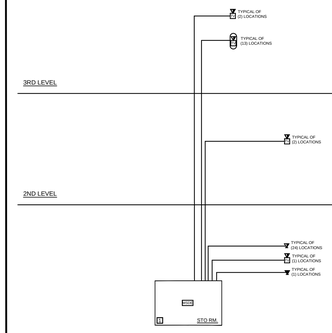


CLUBHOUSE

4 RISER DIAGRAM - ACCESS CONTROL

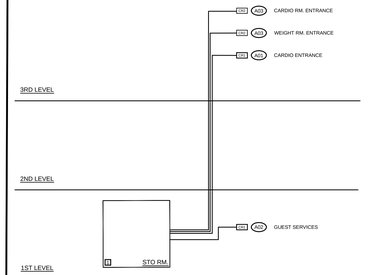


CLUBHOUSE

5 RISER DIAGRAM - AUDIO/VIDEO

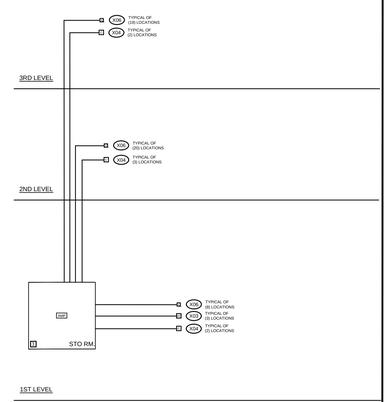


CLUBHOUSE

6 RISER DIAGRAM - CCTV

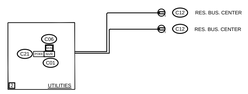


BUILDING VI BUSINESS CENTER LEVEL 1

7 RISER DIAGRAM - TEL/DATA

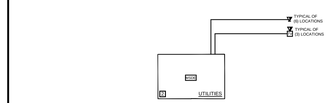

BUILDING VI BUSINESS CENTER LEVEL 1

8 RISER DIAGRAM - AUDIO/VIDEO

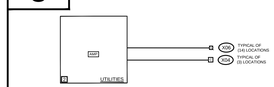

BUILDING VI BUSINESS CENTER LEVEL 1

CAMDEN HARBOR VIEW

LONG BEACH, CA

AUXILIARY LOW VOLTAGE SYSTEMS

UNIVERSAL PROTECTION SECURITY SYSTEMS REGISTERED C10 C-16 CONTRACTOR NO. 953435 EXP. 10/31/19 STATE OF CALIFORNIA

CAL. LIC.#953435

AZ LIC.#295263

AZ TPT.#21040564

ALLIED UNIVERSAL SECURITY SYSTEMS

UNIVERSAL PROTECTION SECURITY SYSTEMS, LP DBA ALLIED UNIVERSAL SECURITY SYSTEMS

P.O. BOX 2069 • EL CAJON, CA 92021-2069 • PH:(866) 885-3717 • FAX:(619) 444-9130

REV.	DATE	DESCRIPTION	D.B.
1	2-13-19	BUILDER'S UPDATE	RN
2	3-4-19	BUILDER'S UPDATE	EM
3	3-14-19	OWNER ADDS	KM

FILE NAME: RISERS.dwg

DESIGN:	RN	DRAWN:	RN
CHECKED:	--	JOB NO:	45611D
DATE:	12-26-2018	PLOT:	-- -- --

SHEET TITLE:

AUXILIARY SYSTEMS
RISER DIAGRAMS

CAMDEN HARBOR VIEW

AUXILIARY SYSTEMS

SCALE: N.T.S

SHEET NO.

AUX-4.00

G:\Engineering\Plan Sheets\Harbor View\CAD\D-27-01_REVIS_RISERS.dwg, Mar 11, 2019 - 12:16pm