
REFERENCE DWGS:
1. FOR DRAWING INDEX LIST, REFER TO SHEET T-00.
2. FOR AV LAYOUT, REFER TO SHEET AV-10.
3. FOR LINE DIAGRAM, REFER TO SHEET AV-12.3.




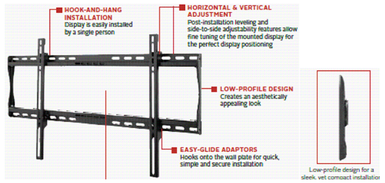

(2) BRKT




(6) RX

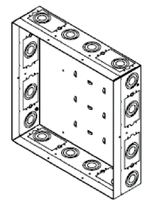


(8) AVBB


Qty	SYM	QTY	Manufacturer	P/N	Description	Dimension (WxHxD)	Wt. (Lbs)	Supply & Install By
1	TV	1	SHARP	B70CJ1U	70" 4K UHD COMMERCIAL LCD, 138W.	61.75"W x 33.19"H x 2.88"D	55.5	AVC.
2	BRKT3	1	PEERLESS	SF660	UNIVERSAL FLAT MOUNT, 32-50" DISPLAY.	34.12"W x 16.89"H x 1.20"D	5.6/100	AVC.
3	OUTLET	1	OR EQUAL	--	SINGLE-GANG WALL PLATE, DATA/COAX.	STANDARD	--	OTHERS, BEHIND TV.
4	OUTLET	1	OR EQUAL	--	SINGLE-GANG WALL PLATE, AV.	STANDARD	--	OTHERS, BEHIND TV.
5	OUTLET	1	OR EQUAL	--	SINGLE-GANG 15A-120V OUTLET.	3.5"W x 4.12"H x 2.65"D	14.2	OTHERS, BEHIND TV.
6	RX	1	CRESTRON	HD-RX3-C-B (HD-EXT3-C)	4K HDMI over HDBaseT RECEIVER, 0.75 AMP.	3.91"W x 1.43"H x 4.7"D	11.6 oz	BY AVC, BEHIND TV.
7	TP7	0	CRESTRON	TSW-760	7" TOUCH SCREEN	7.61W" x 4.79W" x 1.52"D	14.1 oz	BY AVC, +42" A.F.F. / ADA.
8	WP1	1	--	--	HDMI WALL PLATE - SINGLE GANG, WHITE.	--	--	BY AVC, GANG NEXT TO EXIST. AVR-113.
9	AVBB	1	CHIEF	PAC-526	BACK BOX, WALL ENCLOSURE W/ FLANG COVER	14.25"W x 14.25"H x 3.88"D	--	AVC, FLUSH MOUNT BEHIND TV.
10	BCKBD	1	--	--	A BACK BOARD PLUSHED ON WALL CENTERED BEHIND TV, PLYWOOD FINISH TO MATCH FINISH DRY WALL.	52"W x 27"H	--	BY OTHERS.
11	SB	0	BOSE	--	21.6" BOSE SOLO SOUNDBAR SERIES II OR EQUAL.	21.6" W x 23.4" H x 2.8" D	--	AVC, BELOW OF TV.
12	KP	1	CRESTRON	C2N-CBD-P-W-S	CAMEO KEYPAD, STANDARD MOUNT, 1W.	1.75"W x 4.13"H x 1.19"D	2.3 oz	AVC, AT REMOTE LOCATION.
13	S1	2	SONANCE	VP62	INDOOR - NEW SONANCE VP62, (L+R) IN-WALL SPEAKERS, 125W, 8 OHM, PAIR, PAINTABLE.	8.375"W x 12.25"H x 3.5"D	9	BY AVC.
14	S2	1	SONANCE	VP62 LCR	INDOOR - CENTER-WALL SPEAKER, 125W, 6 OHM, PAINTABLE.	16.125"W x 8.375"H x 3.563"D	8	BY AVC.
15	S3	2	SONANCE	VP60R	SURROUND IN CEILING ROUND SPEAKERS, PAIR, 4-100 W.	9.875"W x 9.875"H x 3.75"D	9	BY AVC.
16	S4	1	SONANCE	VPSUB	IN-WALL SUB-WOOFER, 360W.	15"W x 15"H x 3 7/8"D	13	BY AVC.

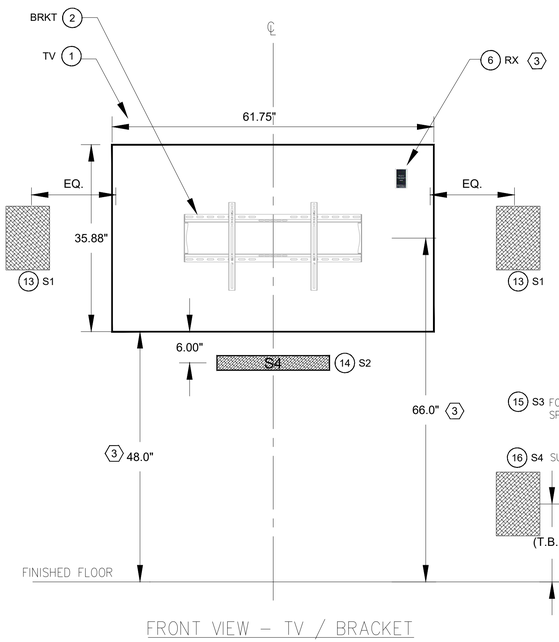


FRONT VIEW - TV / BRACKET

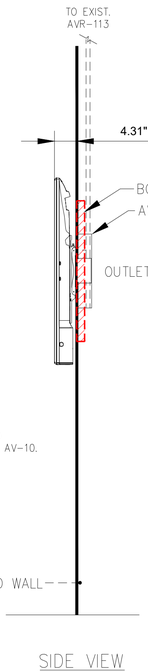

SIDE VIEW

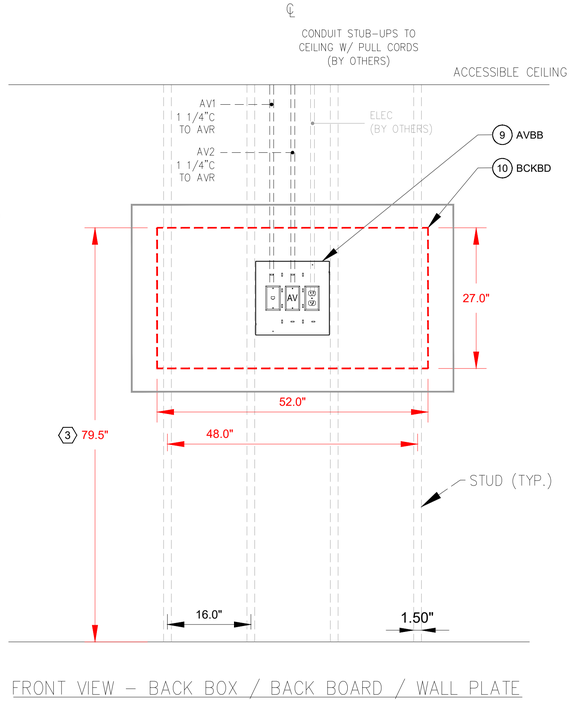

FRONT VIEW - BACK BOX / BACK BOARD / WALL PLATE

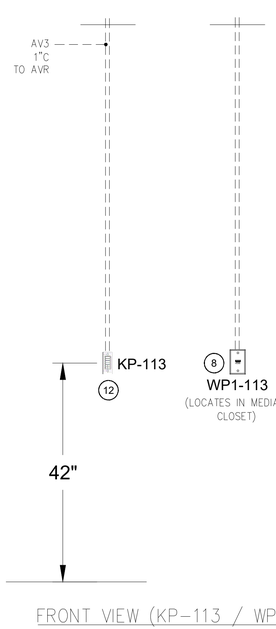

FRONT VIEW (KP-113 / WP1-113)
(REMOTE LOCATIONS)




(12) KP

(#) NOTES / KEY NOTE:

1. CONDUITS SYSTEM IS BY OTHERS.
2. FIELD TO VERIFY DEVICES/TV LOCATIONS PRIOR TO CONSTRUCTION.
3. TBD - TO BE DETERMINED.

(#) AV-XX DETAIL NUMBER.
DRAWING/SHEET NUMBER

TV J-BOX: E.C. - ELECTRICAL CONTRACTOR
AVC - AV CONTRACTOR

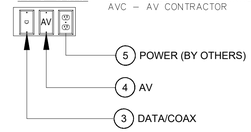

AV 11.2	FLOOR PLAN: AV-10.1	TV-113
	MAIN & JAMBOREE - Media Rm 113	80" SHARP B80CJ1U / SF660 MOUNT / PAC526 BOX / KP / HDMI

CAMDEN

Main & Jamboree

2801 Main Street
Irvine, CA 92614

ON TARGET SOLUTIONS
17691 Mitchell North
Irvine, CA 92614
Phone (949) 543-3200
Fax (949) 236-8478
WWW.TEAMONTARGET.COM

Project Title
AUDIO & VIDEO

AMENITIES

ISSUED
DATE: JULY 16, 2021

Revisions:

Number	Descriptions:	Date:
0.14	BID	04-23-21
0.15	BID	07-16-21

Designed O.T.S
Prepared DTW
Checked --

Approval Date 4/23/21

Submittal --

Scale NTS

Sheet Title
LEASING BLDG
MEDIA ROOM
TV-113
ELEVATION

Sheet Number
AV-11.2