
REFERENCE DWGS:
1. FOR DRAWING INDEX LIST, REFER TO SHEET T-00.
2. FOR AV LAYOUT, REFER TO SHEET AV-10.
3. FOR LINE DIAGRAM, REFER TO SHEET AV-12.2.



(1) TV

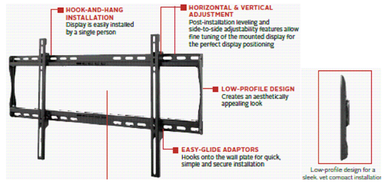


(2) BRKT



(11) SB




(6) RX

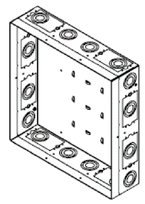


(8) AVBB


Qty	SYM	QTY	Manufacturer	P/N	Description	Dimension (WxHxD)	Wt. (Lbs)	Supply & Install By
1	TV	1	LG	65US340C0UD	65" 4K UHD COMMERCIAL TV, 4-20IW.	57.6"W x 33.5"H x 3.5"D	47.0	AVC.
2	BRKT3	1	PEERLESS	SF660	UNIVERSAL FLAT MOUNT, 32-50" DISPLAY.	34.12"W x 16.89"H x 1.20"D	5.6/100	AVC.
3	OUTLET	1	OR EQUAL	--	SINGLE-GANG WALL PLATE, DATA/COAX.	STANDARD	--	OTHERS, BEHIND TV.
4	OUTLET	1	OR EQUAL	--	SINGLE-GANG WALL PLATE, AV.	STANDARD	--	OTHERS, BEHIND TV.
5	OUTLET	1	OR EQUAL	--	SINGLE-GANG 15A-120V OUTLET.	3.5"W x 4.12"H x 2.65"D	14.2	OTHERS, BEHIND TV.
6	RX/TX	1	CRESTRON	HD-(RX3/TX3)-C-B (HD-EXT3-C)	4K HDMI over HDBaseT RECEIVER, 0.75 AMP.	3.91"W x 1.43"H x 4.7"D	11.6 oz	BY AVC, BEHIND TV.
7	TP7	0	CRESTRON	TSW-760	7" TOUCH SCREEN.	7.61W" x 4.79H" x 1.52"D	14.1 oz	BY AVC, +42" A.F.F. / ADA.
9	WP3	0	RDL	D-MJPT	AUDIO WALL PLATE - SINGLE GANG, WHITE.	--	--	BY AVC, +18" BELOW TV.
9	AVBB	1	CHIEF	PAC-526	BACK BOX, WALL ENCLOSURE W/ FLANG COVER	14.25"W x 14.25"H x 3.88"D	--	AVC, FLUSH MOUNT BEHIND TV.
10	BCKBD	1	--	--	A BACK BOARD PLUSHED ON WALL CENTERED BEHIND TV. PLYWOOD FINISH TO MATCH FINISH DRY WALL.	52"W x 27"H	--	BY OTHERS.
11	SB	1	BOSE	--	21.6" BOSE SOLO SOUNDBAR SERIES II OR EQUAL.	21.6" W x 23.4" H x 2.8" D	--	AVC, BELOW OF TV.
12	KP	0	CRESTRON	C2N-CBD-P-W-S	CAMEO KEYPAD, STANDARD MOUNT, 1W.	1.75"W x 4.13"H x 1.19"D	2.3 oz	AVC, AT REMOTE LOCATION.

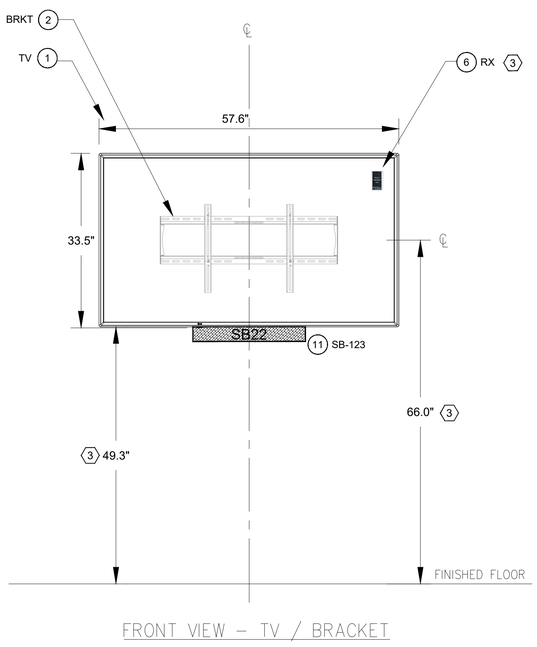

FRONT VIEW – TV / BRACKET

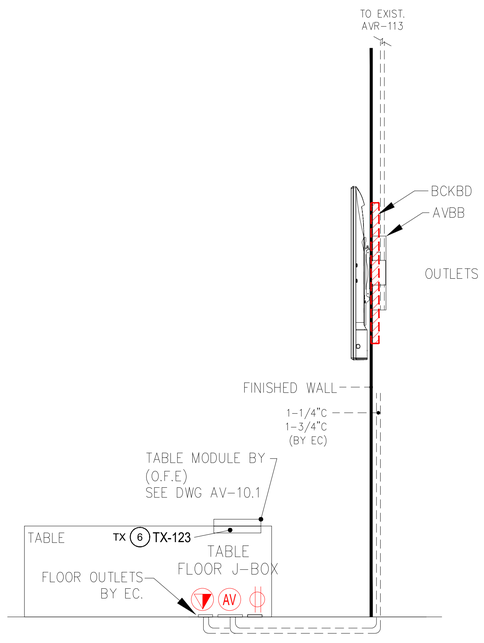

SIDE VIEW

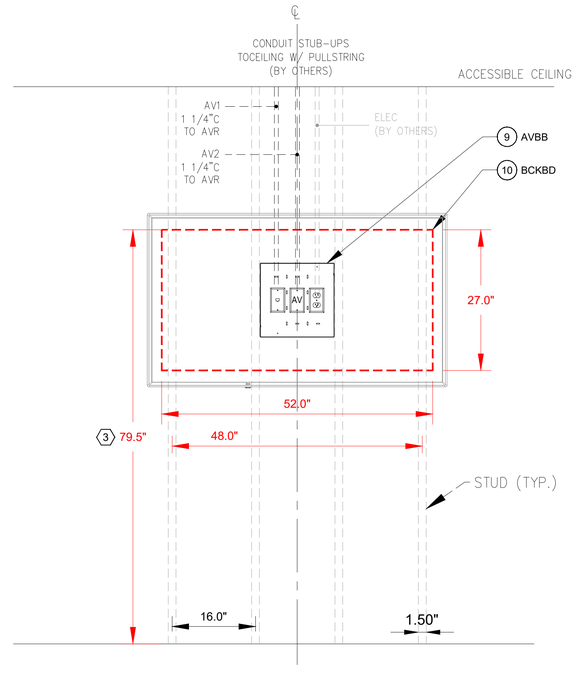

FRONT VIEW – BACK BOX / BACK BOARD

(#) NOTES / KEY NOTE:

1. CONDUITS SYSTEM IS BY OTHERS.
2. FIELD TO VERIFY DEVICES/TV LOCATIONS PRIOR TO CONSTRUCTION.
3. TBD – TO BE DETERMINED.

(# / AV-XX) DETAIL NUMBER.
DRAWING/SHEET NUMBER

TV J-BOX:



E.C. – ELECTRICAL CONTRACTOR
AVC – AV CONTRACTOR

AV 11.3

FLOOR PLAN: AV-10.1

MAIN & JAMBOREE - Conf. Rm 123

TV-123
65" LG US340C0UD / SF660 MOUNT / PAC526 BOX / SOUND BAR

CAMDEN

Main & Jamboree

2801 Main Street
Irvine, CA 92614

ON TARGET SOLUTIONS
17691 Mitchell North
Irvine, CA 92614
Phone (949) 543-3200
Fax (949) 236-8478
WWW.TEAMONTARGET.COM

Project Title
AUDIO & VIDEO

AMENITIES

ISSUED
DATE: JULY 16, 2021

Revisions:

Number	Descriptions:	Date:
0.14	BID	04-23-21
0.15	BID	07-16-21

Designed O.T.S
Prepared DTW
Checked --

Approval Date 4/23/21

Submittal --

Scale NTS

Sheet Title
LEASING BLDG

CONFERENCE RM 123
TV-123

ELEVATION

Sheet Number

AV-11.3