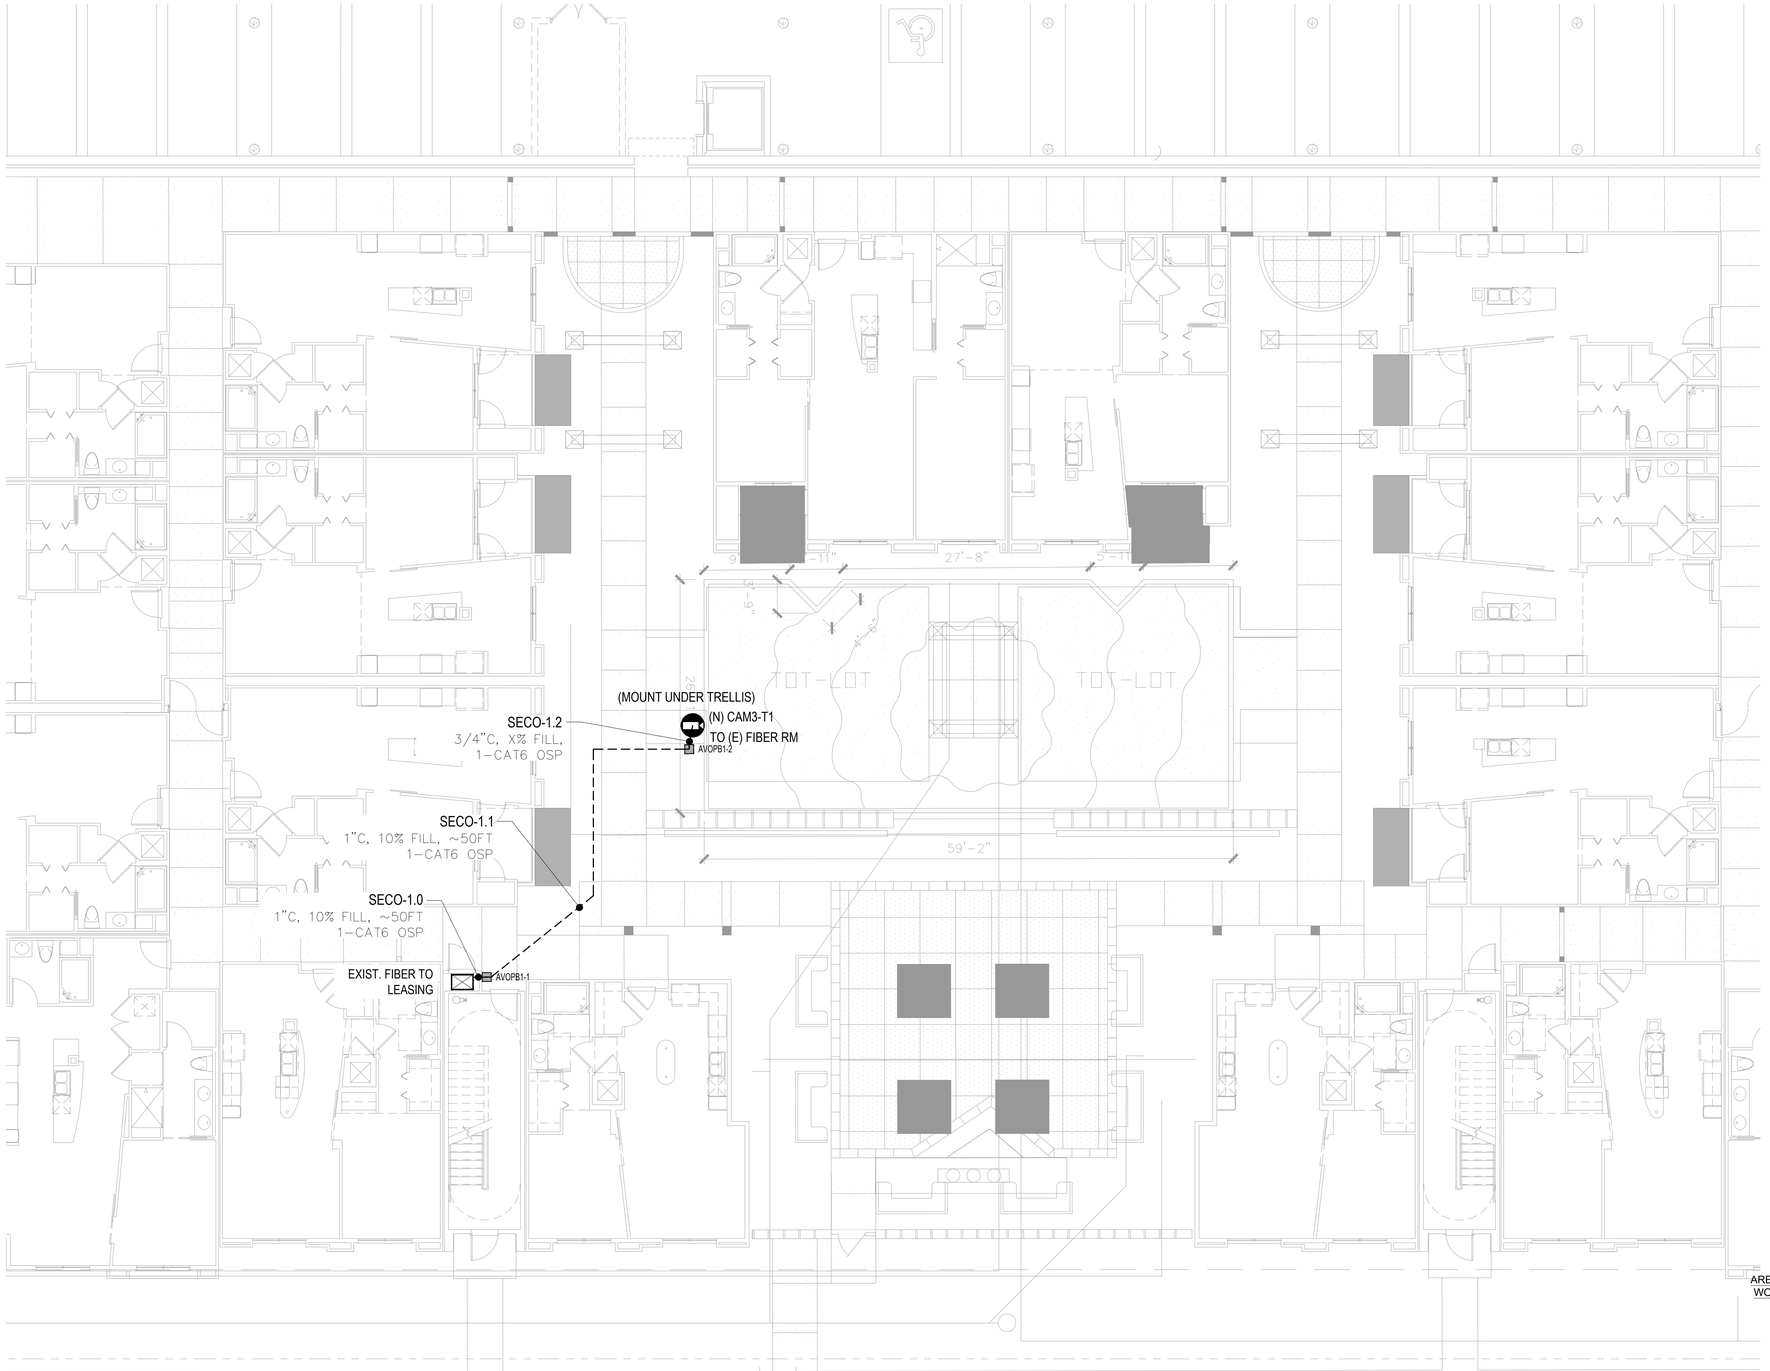


TOT LOT - OUTDOOR SECURITY PLAN

GRAPHIC SCALE
8' 4' 0' 8' 16'
1"
SCALE: 1/8"=1'-0"

REFERENCE DWGS:
1. FOR DRAWING INDEX LIST, REFER TO T-00

GENERAL NOTES:
1. CONTRACTOR TO VERIFY SERVER RECORDING CAPACITY AND PORT AVAILABILITY FOR NEW CAMERAS.
2. ALL CONDUIT'S SYSTEMS ARE BY OTHERS.
3. FIELD TO VERIFY AND APPROVAL OF LAND SCAPE ARCHITECT PRIOR TO CONSTRUCTION.

SECURITY LEGEND:
ALL SECURITY ARE HOME RUN TO NEW IDF-115.

(E) FIBER — LOCATES IN EXISTING FIBER ROOM.

CAM3-XXX — (1) NEW OUTDOOR WALL MOUNT DOME CAMERA AND LOCATIONS ARE TO BE DETERMINED.

ABBREVIATIONS:


(E)	EXISTING TO REMAIN.
(ER)	EXISTING REPLACE WITH NEW.
(R)	EXISTING TO RELOCATE.
(X)	EXISTING TO REMOVE.
(N)	NEW.

LEGEND - MISC.:

A6.1 — DETAIL OR ELEVATION/DRAWING SHEET NUMBER

0.2 / 1 — REVISION #0.2, ITEM #1

KEY PLAN

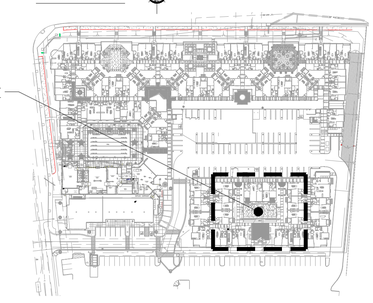

CAMDEN

Main & Jamboree

2801 Main Street
Irvine, CA 92614

ON TARGET SOLUTIONS
17691 Mitchell North
Irvine, CA 92614
Phone (949) 543-3200
Fax (949) 236-8478
WWW.TEAMONTARGET.COM

Project Title
AUDIO & VIDEO

AMENITIES

ISSUED
DATE: JULY 16, 2021

Revisions: MM-DD-20YY

Number	Descriptions:	Date:
0.2	BID	04-23-21
0.1	BID	07-16-21

Designed O.T.S
Prepared DTW
Checked --

Approval Date 4/23/21

Submittal --

Scale NTS

Sheet Title
TOT LOT

POOL
CCTV

DEVICES LAYOUT

Sheet Number

SECO-16.1