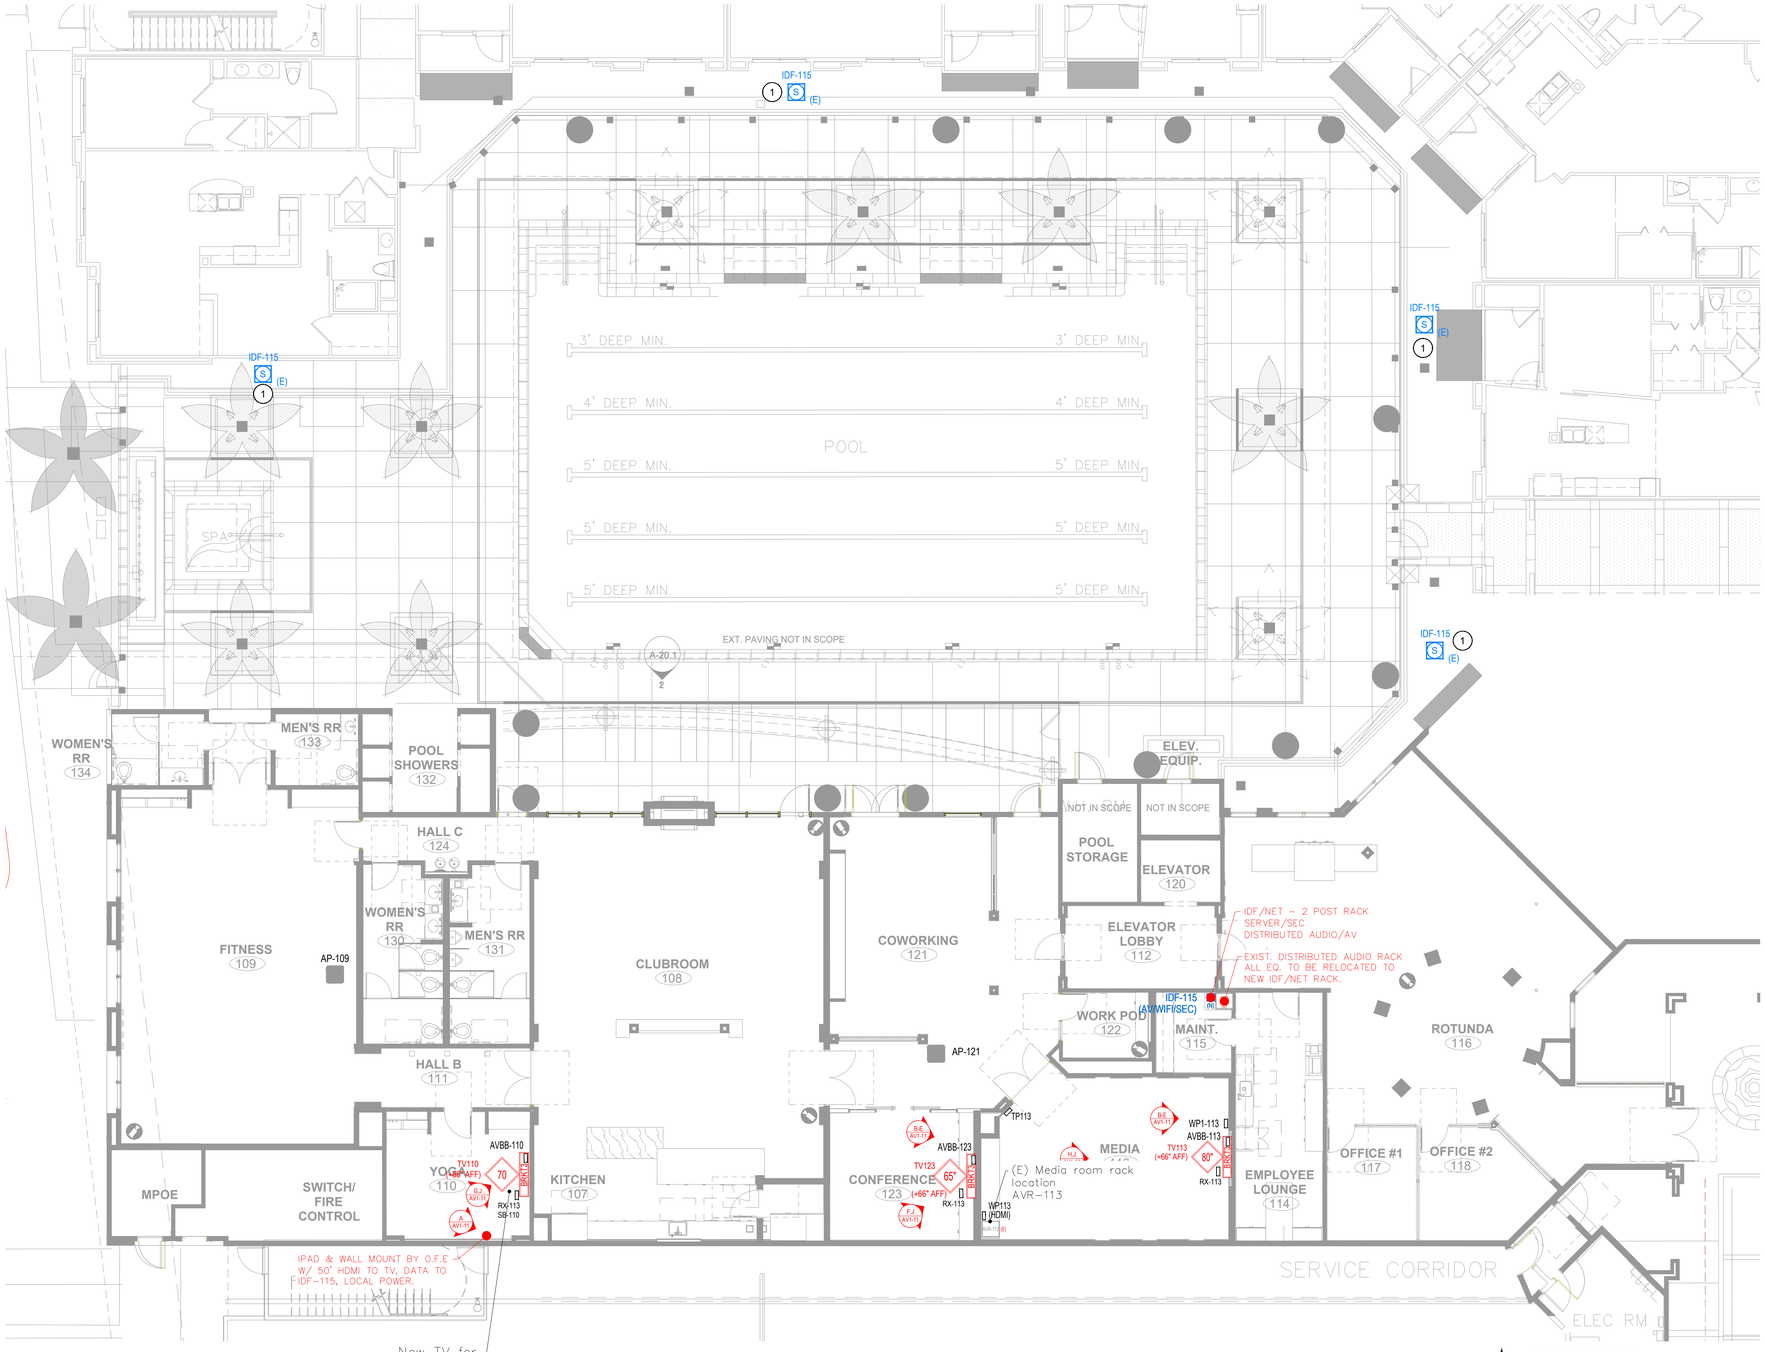


AV -TV / SPEAKERS & DEVICES LAYOUT

REFERENCE DWGS:
1. FOR DRAWING INDEX LIST, REFER TO AV1-0.

AV LEGEND:

IDF-115	AV / WIFI / SECURITY RACK
	EXISTING PANEL

(E) AVR-113 LEGEND:

AVR-113	(EXIST.) AV RACK LOCATES IN MEDIA ROOM 113.
PROC	(1) (N) PROCESSOR, CRESTRON RMC4
CB	(1) (N) CABLE BOX.
TX	(1) (N) BALUN TRANSMITTER, CRESTRON HD-EXT3-C-B SYSTEM.

LEGEND - TV (NEW):

BRKT3	(1) (N) TV BRACKET (PEERLESS SF660 FLAT MOUNT).
65	(1) (N) 65" TV (LG 65US340C0UD), COMMERCIAL TV.
BRKT3	(1) (N) TV BRACKET (PEERLESS SF660 FLAT MOUNT).
70	(1) (N) 70" TV (LG 70UW340C), COMMERCIAL TV.
BRKT3	(1) (N) TV BRACKET (PEERLESS SF660 FLAT MOUNT).
80	(1) (N) 80"TV (Sharp LC-80LE661U), COMMERCIAL TV.
AVBB (BEHIND TV)	(3) AV BACK BOX, DATACOMM 45-005-WH.
KP	(2) NEW KEY PAD, CRESTRON C2N-CBD-P-W-S.
RX (BEHIND TV)	(3) NEW RECEIVER, CRESTRON HD-EXT3-C-B SYSTEM.
SB (BELOW TV)	(3) NEW SOUND BAR (NO ENERGY SAVING), BOSE 22" SOUND BAR OR EQUAL.
WP1 (BELOW TV)	(1) NEW RDL D-MJPT, 3.5mm AUDIO INPUT.

SPEAKERS LEGEND:

1. ALL AV ARE HOME RUN TO NEW IDF-115.

1 S (E)	(4) EXISTING NON-OPERATING SPEAKERS IN PLANTING AREAS ARE TO REMAIN. VERIFY PATHS, RECONNECT, AND ADD NEW CONDUITS AS REQUIRED TO RESTORE THEIR FUNCTION.


ABBREVIATIONS:

(E)	EXISTING TO REMAIN.
(ER)	EXISTING REPLACE WITH NEW.
(X)	EXISTING TO REMOVE.
(N)	NEW.

LEGEND - MISC.:

A AV1-11	DETAIL "A" OR ELEVATION SHEET NUMBER DRAWING # AV1-11
0 1	REVISION #0, ITEM #1

KEY PLAN

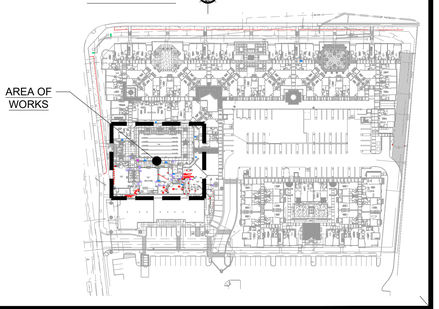

CAMDEN

Main & Jamboree

2801 Main Street
Irvine, CA 92614

ON TARGET SOLUTIONS
17691 Mitchell North
Irvine, CA 92614
Phone (949) 543-3200
Fax (949) 236-8478
WWW.TEAMONTARGET.COM

Project Title
AUDIO & VIDEO

AMENITIES

ISSUED
DATE: APR 29, 2021

Revisions:		MM-DD-20YY
Number	Descriptions:	Date:
1 BID		04-23-21

Designed RD/BW/CC
Drawn DTW
Checked --

Approval Date 4/23/21

Submittal --

Scale NTS

Sheet Title
LEASING BLDG

AV

LAYOUT

Sheet Number
AV1-10 AV