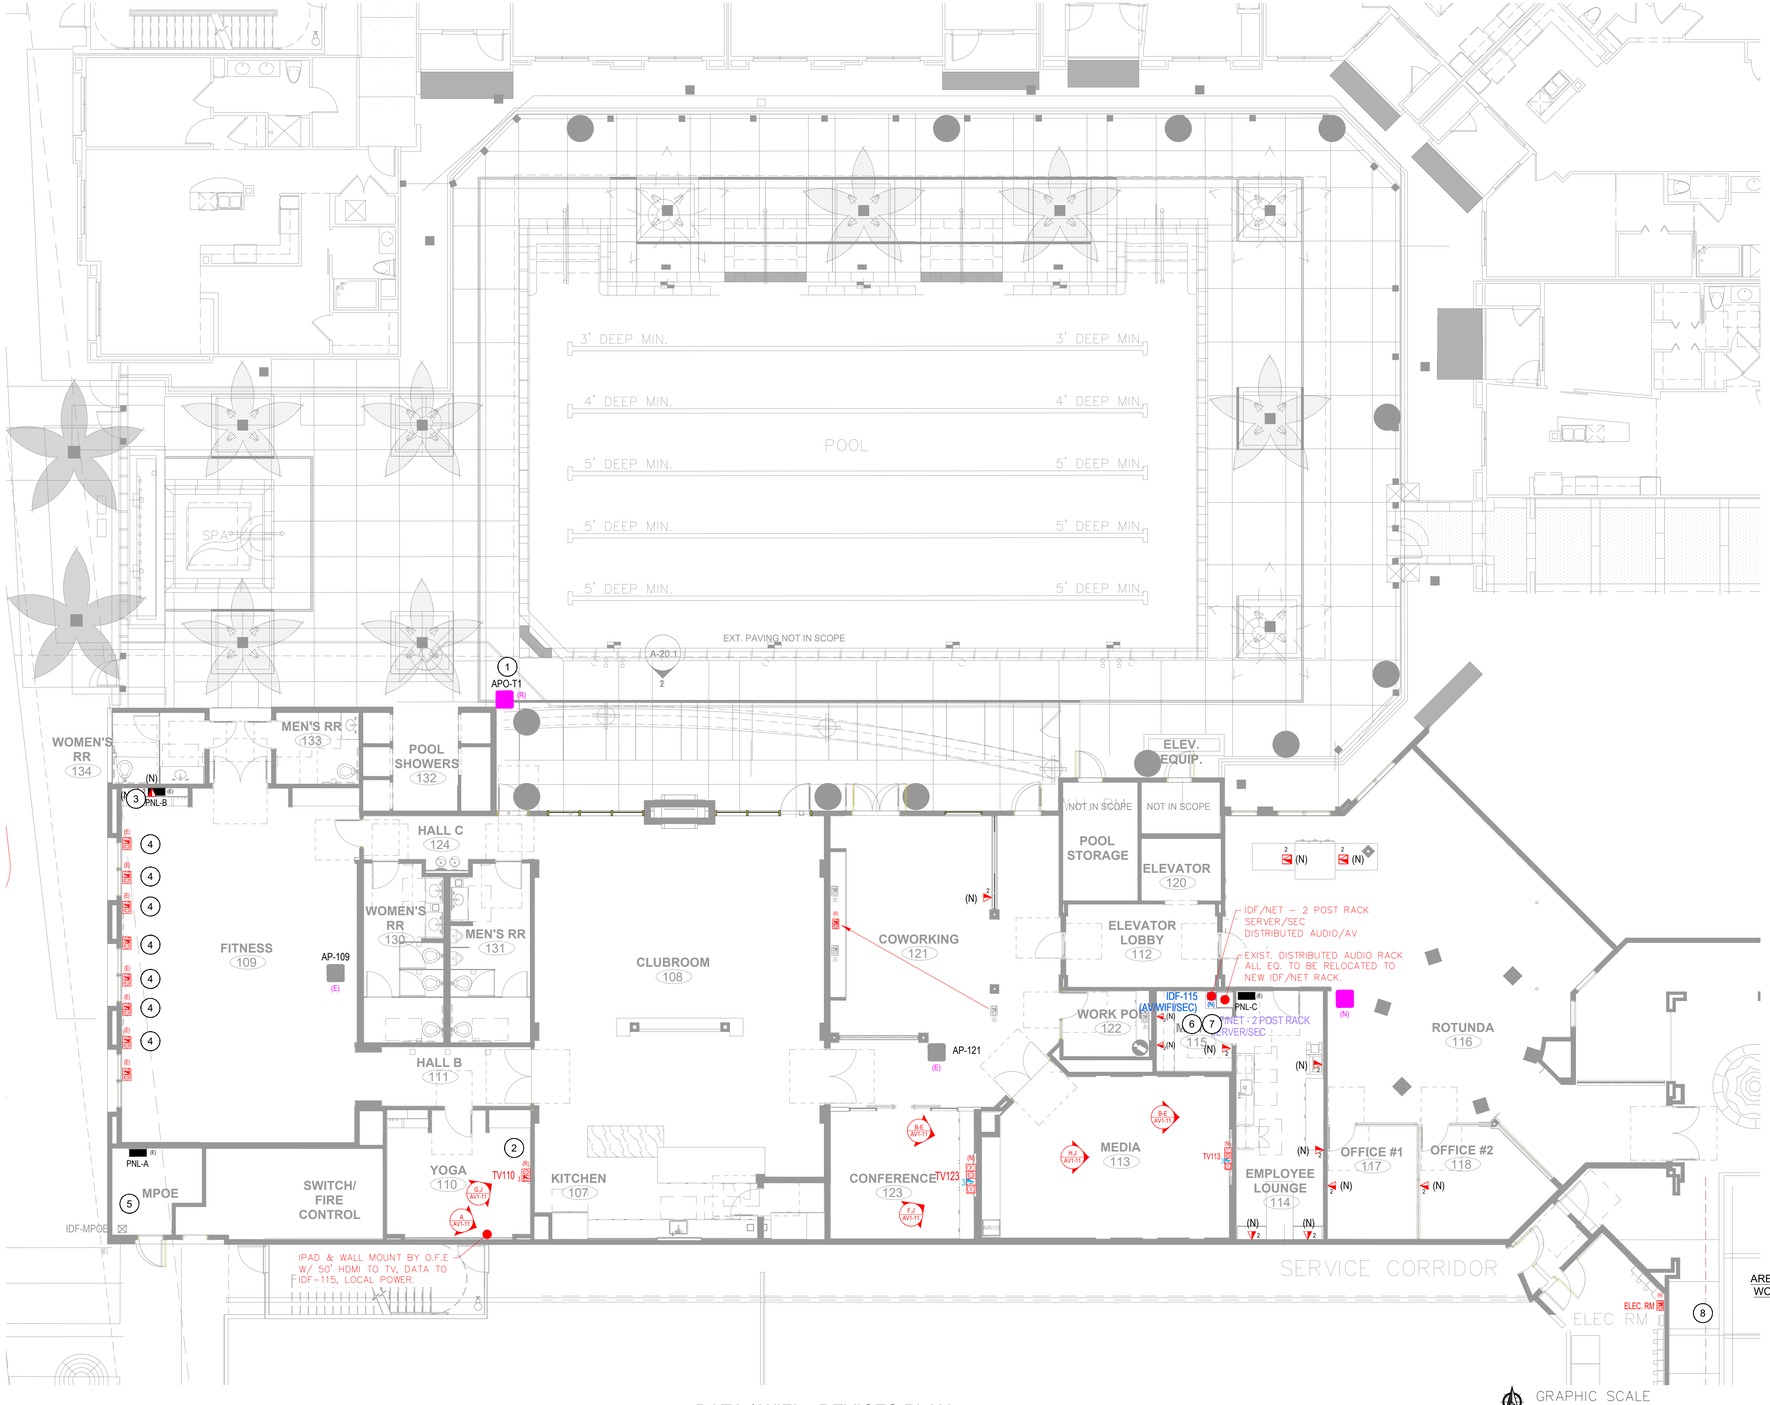


DATA / WIFI - DEVICES PLAN

REFERENCE DWGS:
1. FOR DRAWING INDEX LIST, REFER TO AV1-0.

POWER / DATA LEGEND:

- (N) SINGLE-GANG QUAD OUTLET, 120V, DEDICATED 20A (BY OTHERS).
- (N) SINGLE-GANG DUPLEX OUTLET, 120V, DEDICATED 15A (BY OTHERS).
- (XX) (N) SINGLE-GANG WALL PLATE (AV / IT / SEC WIRES).
- 2 (N) DATA WALL PLATE (2-CAT6).
- 2 (N) DATA FLOOR PLATE (2-CAT6).
- 3 (N) DATA WALL PLATE (1-COAX & 2-CAT6).

WIFI LEGEND:

ALL DATA / WIFI ARE HOME RUN TO NEW IDF-115.

1. RELOCATE (1) EXISTING AP FROM TRELLIS TO BUILIDNG WALL. LOCATIONS T.B.D.
2. RELOCATE DATA FOR WELLBEATS. LOCATIONS T.B.D.
3. PROVIDE DATA CHIRP AND HOME RUN TO MPOE.
4. (8) EXIST. FITNESS MACHINES - REMOVE EXIST. COAX AND REPLACE WITH NEW 1-CAT6.
5. PROVIDE NEW (8) CAT6 AND (2) 2" CONDUIT'S RUN (BY OTHERS), FROM EXISTING IDF-MPOE TO NEW IDF-115 IN MAINTENANCE RM115.
6. MAINTENANCE RM115 - RELOCATE EXISTING 25-PAIR & CABLES OF PHONES AND CCTV SYSTEMS TO NEW IDF-115 .
7. MAINTENANCE RM115 - RELOCATE EXISTING AV EQUIPMENT TO NEW IDF-115 (AV / WIFI / SEC).
8. EXIST. ELECTRICAL RM - PROVIDE 1-CAT6 FROM CHIRP TO NEW IDF-115 (MAINTENANCE RM). LOCATION IS T.B.D.

IDF-115
(1) PROVIDE A NEW 2-POST RACK FOR AV / WIFI / SEC LOCATES IN RM 115.

AP-X
(3) NEW INDOOR WIRELESS ACCESS POINT.

APO-T1 (R)
(1) EXIST. OUTDOOR WIRELESS ACCESS POINT TO BE RELOCATED FROM EXISTING TRELLIS TO SIDE OF BUILDING. LOCATION IS T.B.D.


ABBREVIATIONS:

(E)	EXISTING TO REMAIN.
(ER)	EXISTING REPLACE WITH NEW.
(R)	EXISTING RELOCATE.
(X)	EXISTING TO REMOVE.
(N)	NEW.

LEGEND - MISC.:

- AV DWG# DETAIL OR ELEVATION/DRAWING SHEET NUMBER
- 1/1 REVISION #1, ITEM #1
- S (N) TV ALARM WIRE (SENSOR BY OTHERS).
- (0) (N) DOUBLE-GANG QUAD OUTLET, 120V, 20A DEDICATED CKT. (BY OTHERS).
- (0) SINGLE-GANG WALL PLATE (2-CAT6).

KEY PLAN

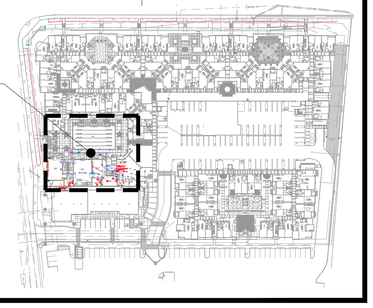

CAMDEN

Main & Jamboree

2801 Main Street
Irvine, CA 92614

ON TARGET SOLUTIONS
17691 Mitchell North
Irvine, CA 92614
Phone (949) 543-3200
Fax (949) 236-8478
WWW.TEAMONTARGET.COM

Project Title
AUDIO & VIDEO

AMENITIES

ISSUED
DATE: APR 28, 2021

Revisions:		MM-DD-20YY
Number	Descriptions:	Date:
1 BID		04-23-21

Designed BW / RS / CC
Drawn DTW
Checked --

Approval Date T.B.D

Submittal --

Scale NTS

Sheet Title
LEASING BLDG

POWER / DATA / WIFI

DEVICES LAYOUT

Sheet Number

AV1-30 NET