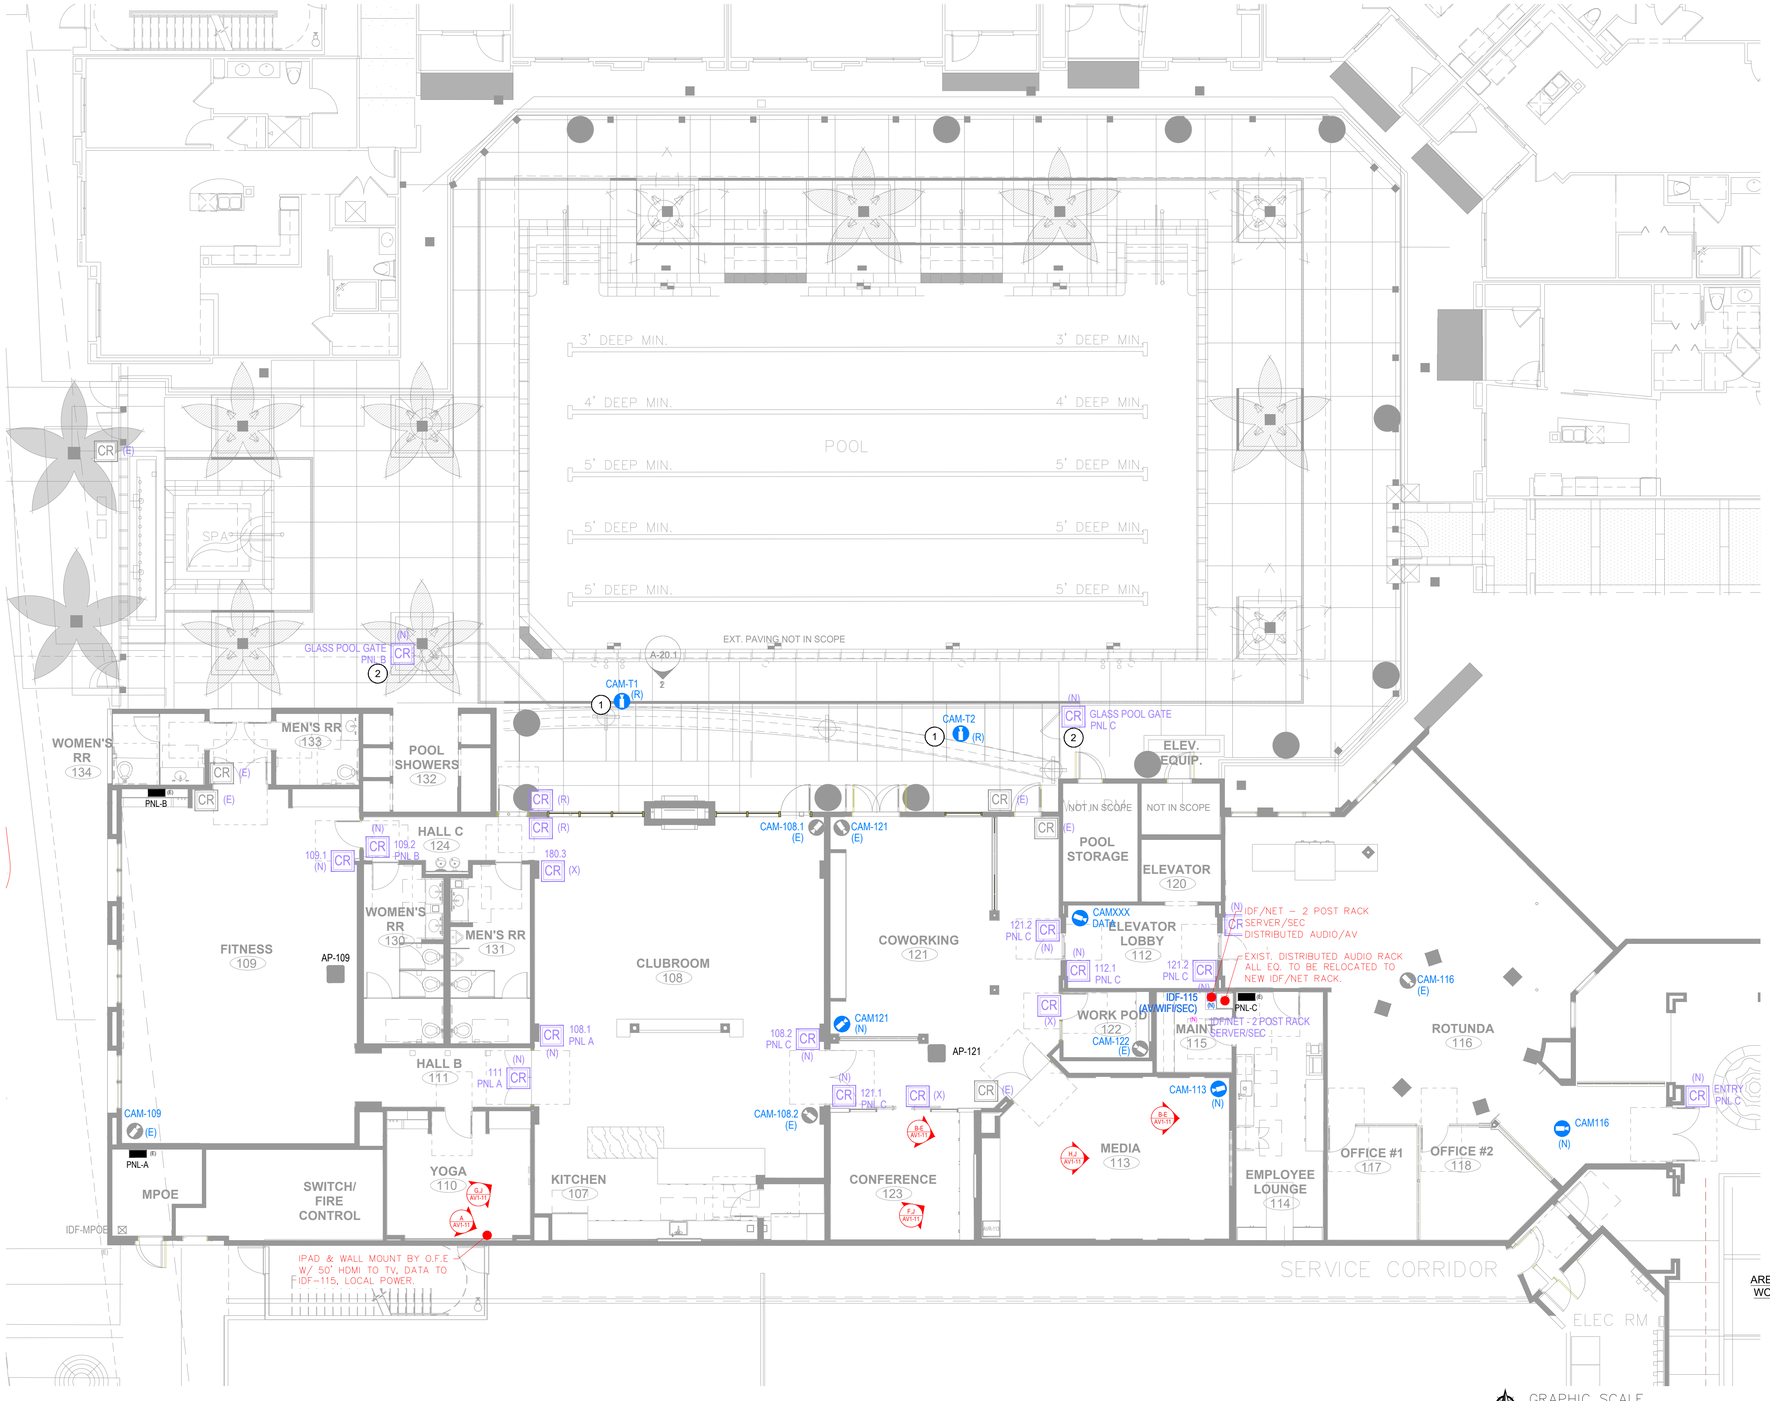


SECURITY - WALL / FLOOR DEVICES PLAN

GRAPHIC SCALE
8' 4' 0' 8' 16'
1"
SCALE: 1/8"=1'-0"

REFERENCE DWGS:
1. FOR DRAWING INDEX LIST, REFER TO AV1-0.
2. FOR AV CEILING SPEAKER LAYOUT, REFER TO AV1-20.

KEY NOTE(S):
1. RELOCATE (2) CAMERA FROM TRELLIS TO BUILIDNG WALL WITH BEST LINE OF SIGHT.
2. PROVIDE CARD READER AT EACH GLASS POOL GATE.

SECURITY LEGEND:
ALL SECURITY ARE HOME RUN TO NEW IDF-115.

IDF-115 — NEW AV / WIFI / SECURITY RACK (SEVERVER RM115).

CAM-XXX — (4) NEW INDOOR WALL MOUNT CAMERA (1-CAT6),

CAM-T1 / T2 — (2) EXIST. OUTDOOR WALL MOUNT DOME CAMERA TO BE RELOCATED FROM THE TRELLIS TO BUILDING WALL AND LOCATIONS ARE TO BE DETERMINED.

ABBREVIATIONS:


(E)	EXISTING TO REMAIN.
(ER)	EXISTING REPLACE WITH NEW.
(R)	EXISTING RELOCATE.
(X)	EXISTING TO REMOVE.
(N)	NEW.

LEGEND - MISC.:

AV DWG# — DETAIL OR ELEVATION/DRAWING SHEET NUMBER

0.2 / 1 — REVISION #0.2, ITEM #1

KEY PLAN

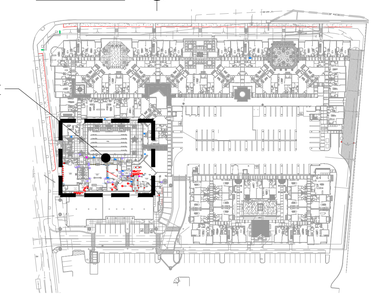

CAMDEN

Main & Jamboree

2801 Main Street
Irvine, CA 92614

ON TARGET SOLUTIONS
17691 Mitchell North
Irvine, CA 92614
Phone (949) 543-3200
Fax (949) 236-8478
WWW.TEAMONTARGET.COM

Project Title
AUDIO & VIDEO

AMENITIES

ISSUED
DATE: APR 29, 2021

Revisions:		MM-DD-20YY
Number	Descriptions:	Date:
0.2	BID	04-23-21

Designed	RD/BW/CC
Drawn	DTW
Checked	--
Approval Date	4/23/21
Submittal	--
Scale	NTS

Sheet Title
LEASING BLDG

CCTV / ACCESS CONTROL

DEVICES LAYOUT

Sheet Number
AV1-40 SEC