
REFERENCE DWGS:
1. FOR DRAWING INDEX LIST, REFER TO SHEET T-00.
2. FOR AV DRAWING, REFER TO SHEET AV-10.

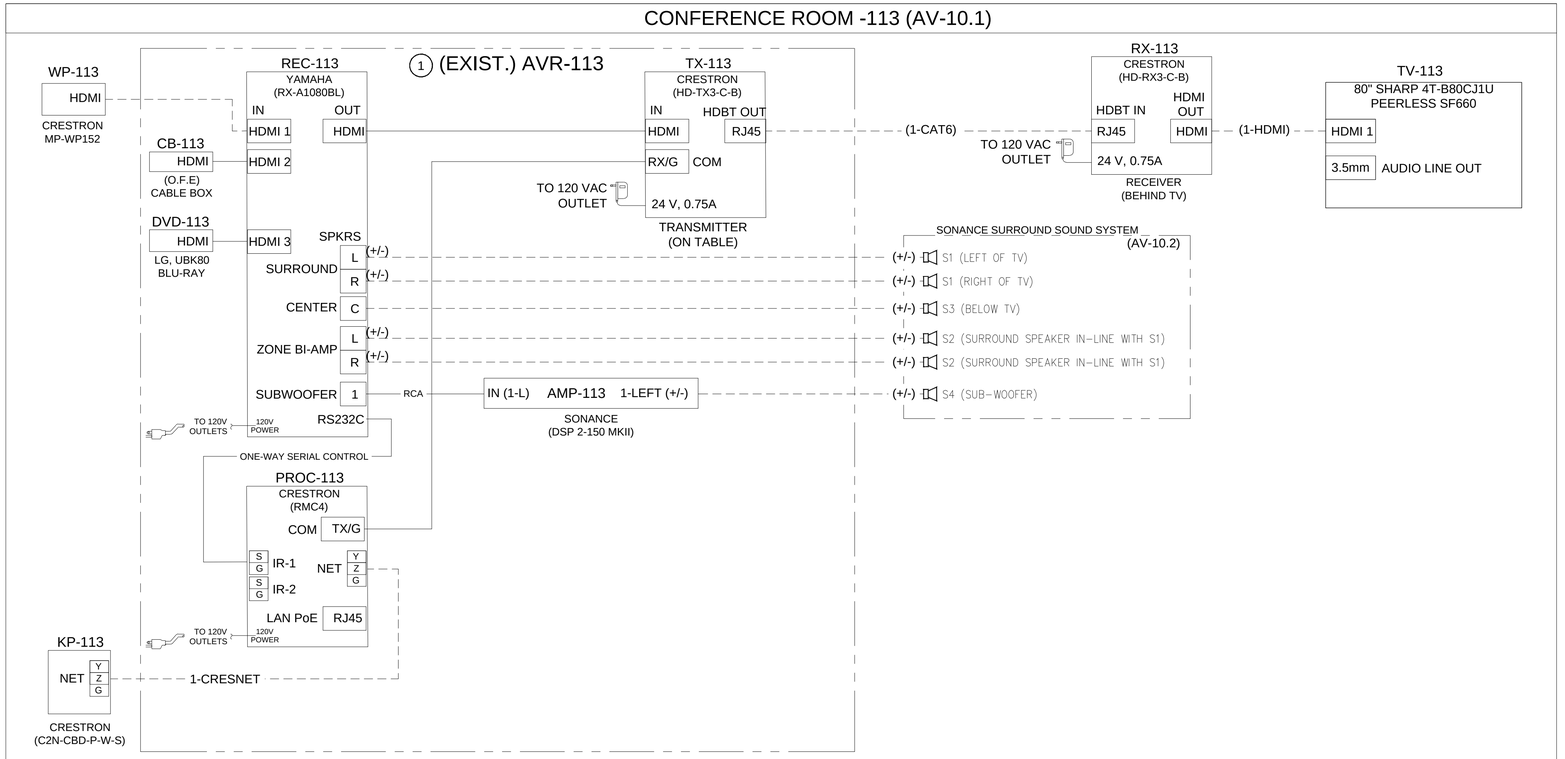

MEDIA 113 - LINE DIAGRAM

KEY NOTE:

(1) EXISTING AV RACK - REMOVE / SALVAGE EXISTING AV EQUIPMENT TO OWNER AND REPLACE WITH NEW AS SHOWN.

CAMDEN

Main & Jamboree

2801 Main Street
Irvine, CA 92614

ON TARGET SOLUTIONS

17691 Mitchell North
Irvine, CA 92614
Phone (949) 543-3200
Fax (949) 236-8478
WWW.TEAMONTARGET.COM

Project Title
AUDIO & VIDEO

AMENITIES

ISSUED
DATE: JULY 16, 2021

Revisions:

Number	Descriptions:	Date:
0.14	BID	04-23-21
0.15	BID	07-16-21

Designed O.T.S
Prepared DTW
Checked --

Approval Date 4/23/21

Submittal --

Scale NTS

Sheet Title
LEASING BLDG

MEDIA ROOM
113

LINE DIAGRAM

Sheet Number

LD-12.2