
REFERENCE DWGS:
1. FOR DRAWING INDEX LIST, REFER TO SHEET T-00.
2. FOR AV DRAWING, REFER TO SHEET AV-10.

MAINTENANCE ROOM 115 (AV-10.1)

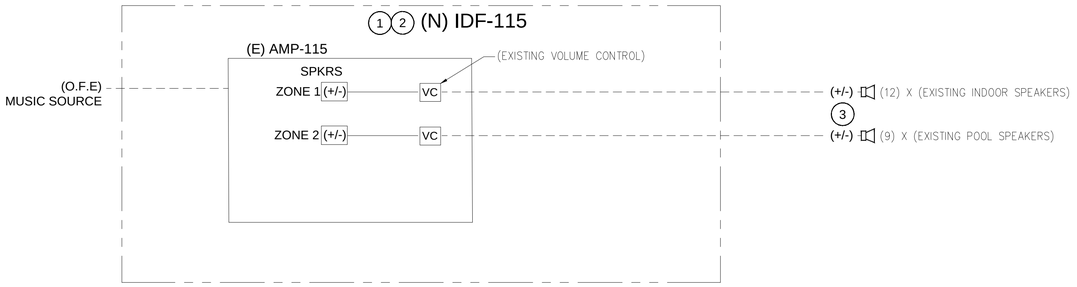

KEY NOTE:

1. EXISTING AV RACK - RELOCATE EXISTING AV EQUIPMENT/ WIRINGS TO NEW IDF-115 (2-POST RACK).
2. AV CONTRACTOR IS TO VERIFY IF EXISTING LENGTH OF WIRINGS ARE USABLE AND CONNECTABLE TO NEW IDF-115.
3. AV CONTACTOR IS TO VERIFY BACKGROUND MUSIC AND WIRINGS ARE FUNCTIONAL.

MAINTENANCE ROOM 115 - LINE DIAGRAM

CAMDEN

Main & Jamboree

2801 Main Street
Irvine, CA 92614

ON TARGET SOLUTIONS

17691 Mitchell North
Irvine, CA 92614
Phone (949) 543-3200
Fax (949) 236-8478
WWW.TEAMONTARGET.COM

Project Title
AUDIO & VIDEO

AMENITIES

ISSUED
DATE: JULY 16, 2021

Revisions:

Number	Descriptions:	Date:
0.14 BID		04-23-21
0.15 BID		07-16-21

Designed O.T.S
Prepared DTW
Checked --

Approval Date 4/23/21

Submittal --

Scale NTS

Sheet Title
LEASING BLDG

MAINTENANCE ROOM
IDF-115

LINE DIAGRAM

Sheet Number

LD-12.4