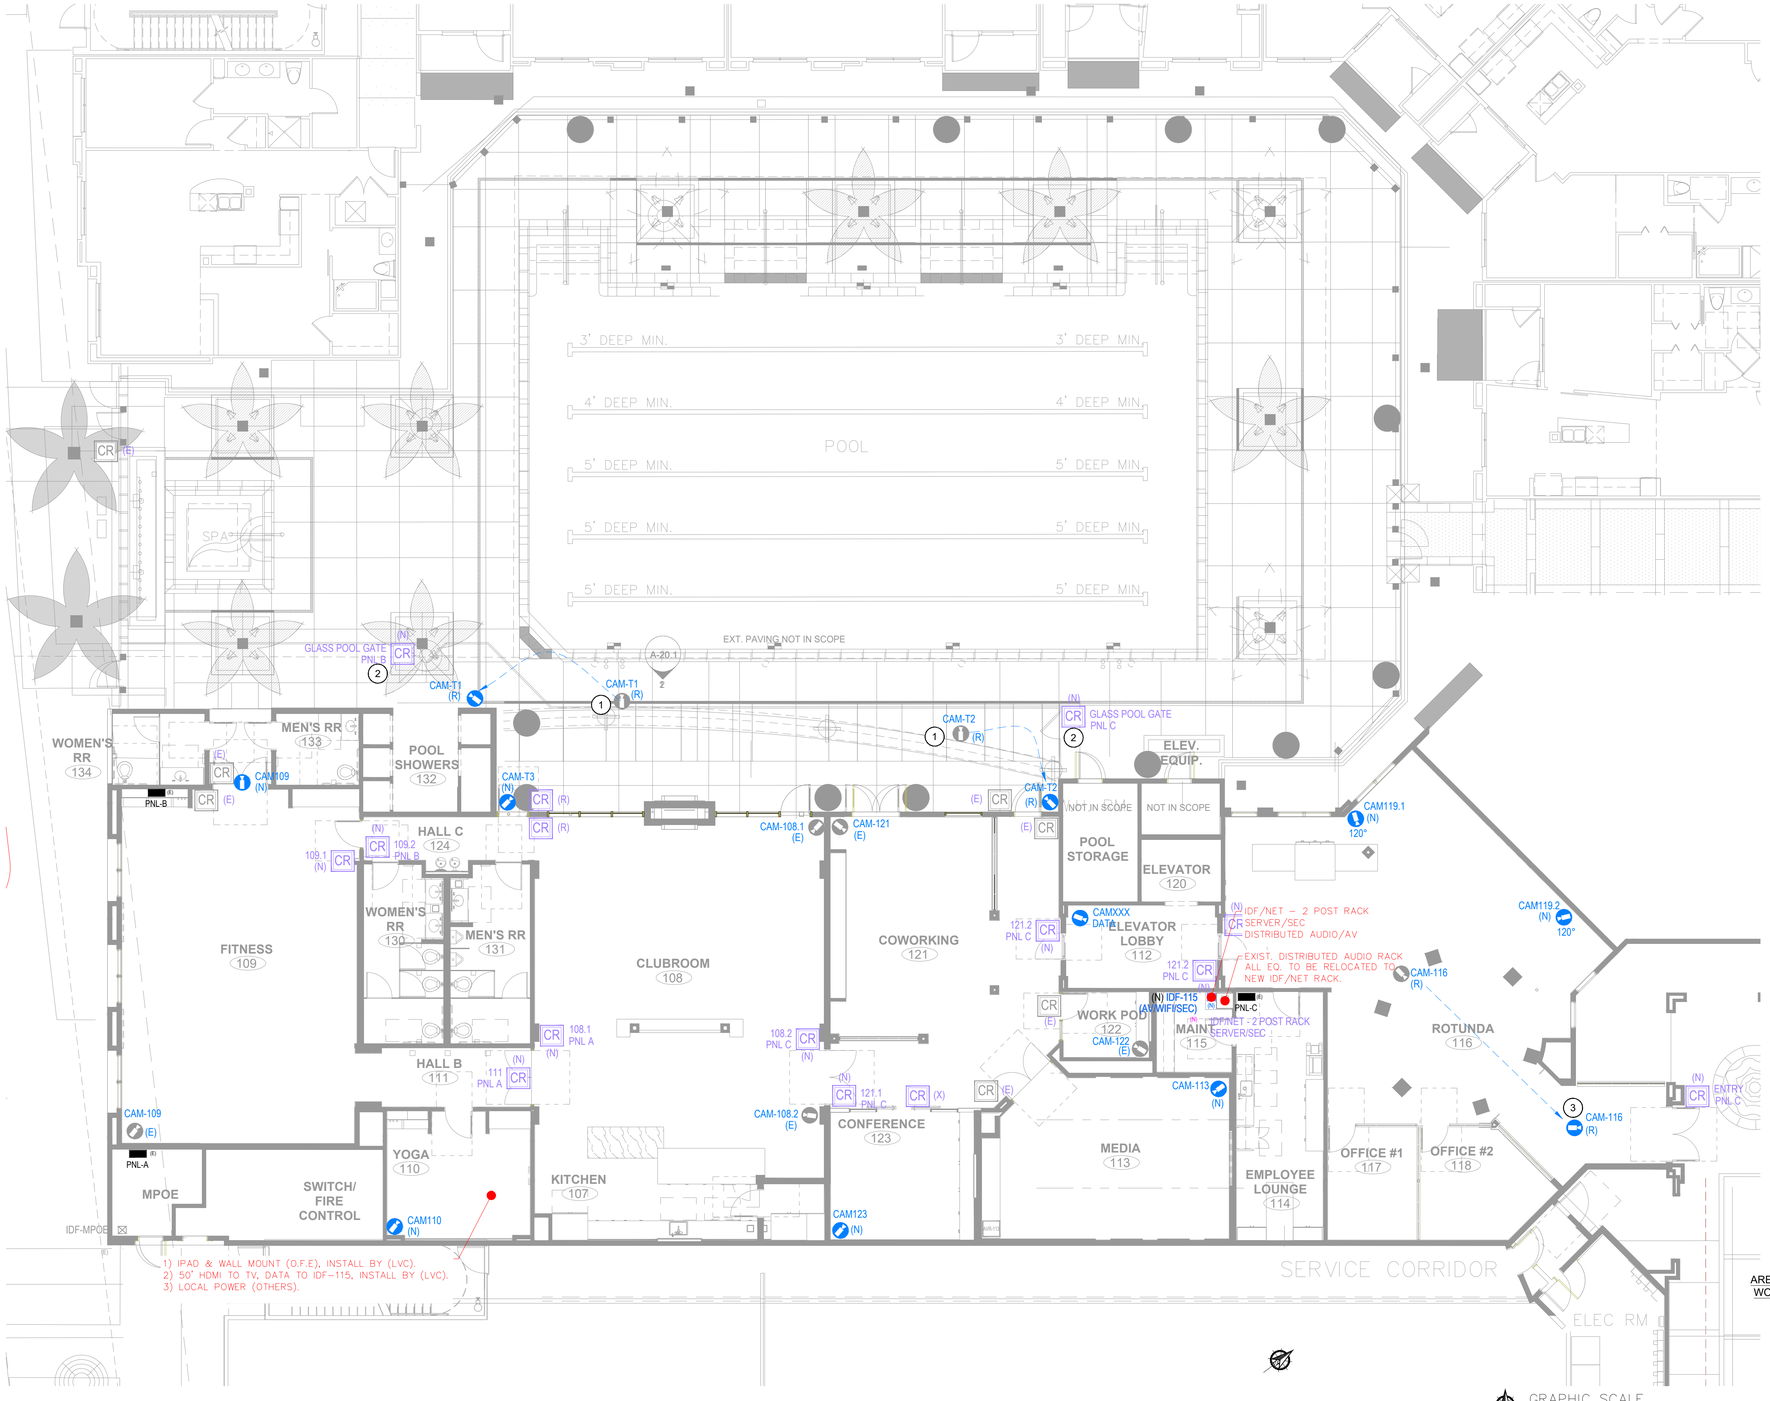


SECURITY - WALL / FLOOR DEVICES PLAN

GRAPHIC SCALE
8' 4' 0' 8' 16'
1"
SCALE: 1/8"=1'-0"

REFERENCE DWGS:
1. FOR DRAWING INDEX LIST, REFER TO T-00

GENERAL NOTES:
1. CONTRACTOR TO VERIFY SERVER RECORDING CAPACITY AND PORT AVAILABILITY FOR NEW CAMERAS.

KEY NOTE(S):
1. RELOCATE (2) CAMERA FROM TRELLIS TO BUILIDNG WALL WITH BEST LINE OF SIGHT.
2. PROVIDE CARD READER AT EACH GLASS POOL GATE.
3. RELOCATE (1) EXISTING CAMERA FROM ROTUNDA TO ENTRANCE.

SECURITY LEGEND:
ALL SECURITY ARE HOME RUN TO NEW IDF-115.

IDF-115 — NEW AV / WIFI / SECURITY RACK (SEVERVER RM115).

CAM-XXX — (4) NEW INDOOR WALL MOUNT CAMERA (1-CAT6),

CAM-T1 / T2 — (2) EXIST. OUTDOOR WALL MOUNT DOME CAMERA TO BE RELOCATED FROM THE TRELLIS TO BUILDING WALL AND LOCATIONS ARE TO BE DETERMINED.

ABBREVIATIONS:


(E)	EXISTING TO REMAIN.
(ER)	EXISTING REPLACE WITH NEW.
(R)	EXISTING TO RELOCATE.
(X)	EXISTING TO REMOVE.
(N)	NEW.

LEGEND - MISC.:

AV DWG# — DETAIL OR ELEVATION/DRAWING SHEET NUMBER

0.2 / 1 — REVISION #0.2, ITEM #1

KEY PLAN

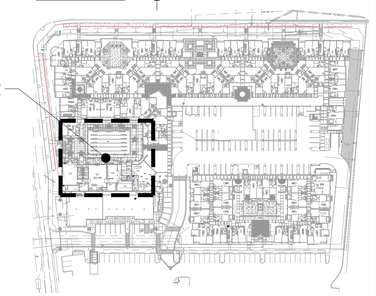

CAMDEN

Main & Jamboree

2801 Main Street
Irvine, CA 92614

ON TARGET SOLUTIONS
17691 Mitchell North
Irvine, CA 92614
Phone (949) 543-3200
Fax (949) 236-8478
WWW.TEAMONTARGET.COM

Project Title
AUDIO & VIDEO

AMENITIES

ISSUED
DATE: JULY 16, 2021

Revisions:		MM-DD-20YY
Number	Descriptions:	Date:
BID		04-23-21
BID		07-16-21

Designed	O.T.S
Prepared	DTW
Checked	--
Approval Date	4/23/21
Submittal	--
Scale	NTS

Sheet Title
LEASING BLDG

CCTV / ACCESS CONTROL

DEVICES LAYOUT

Sheet Number
SEC-15.1