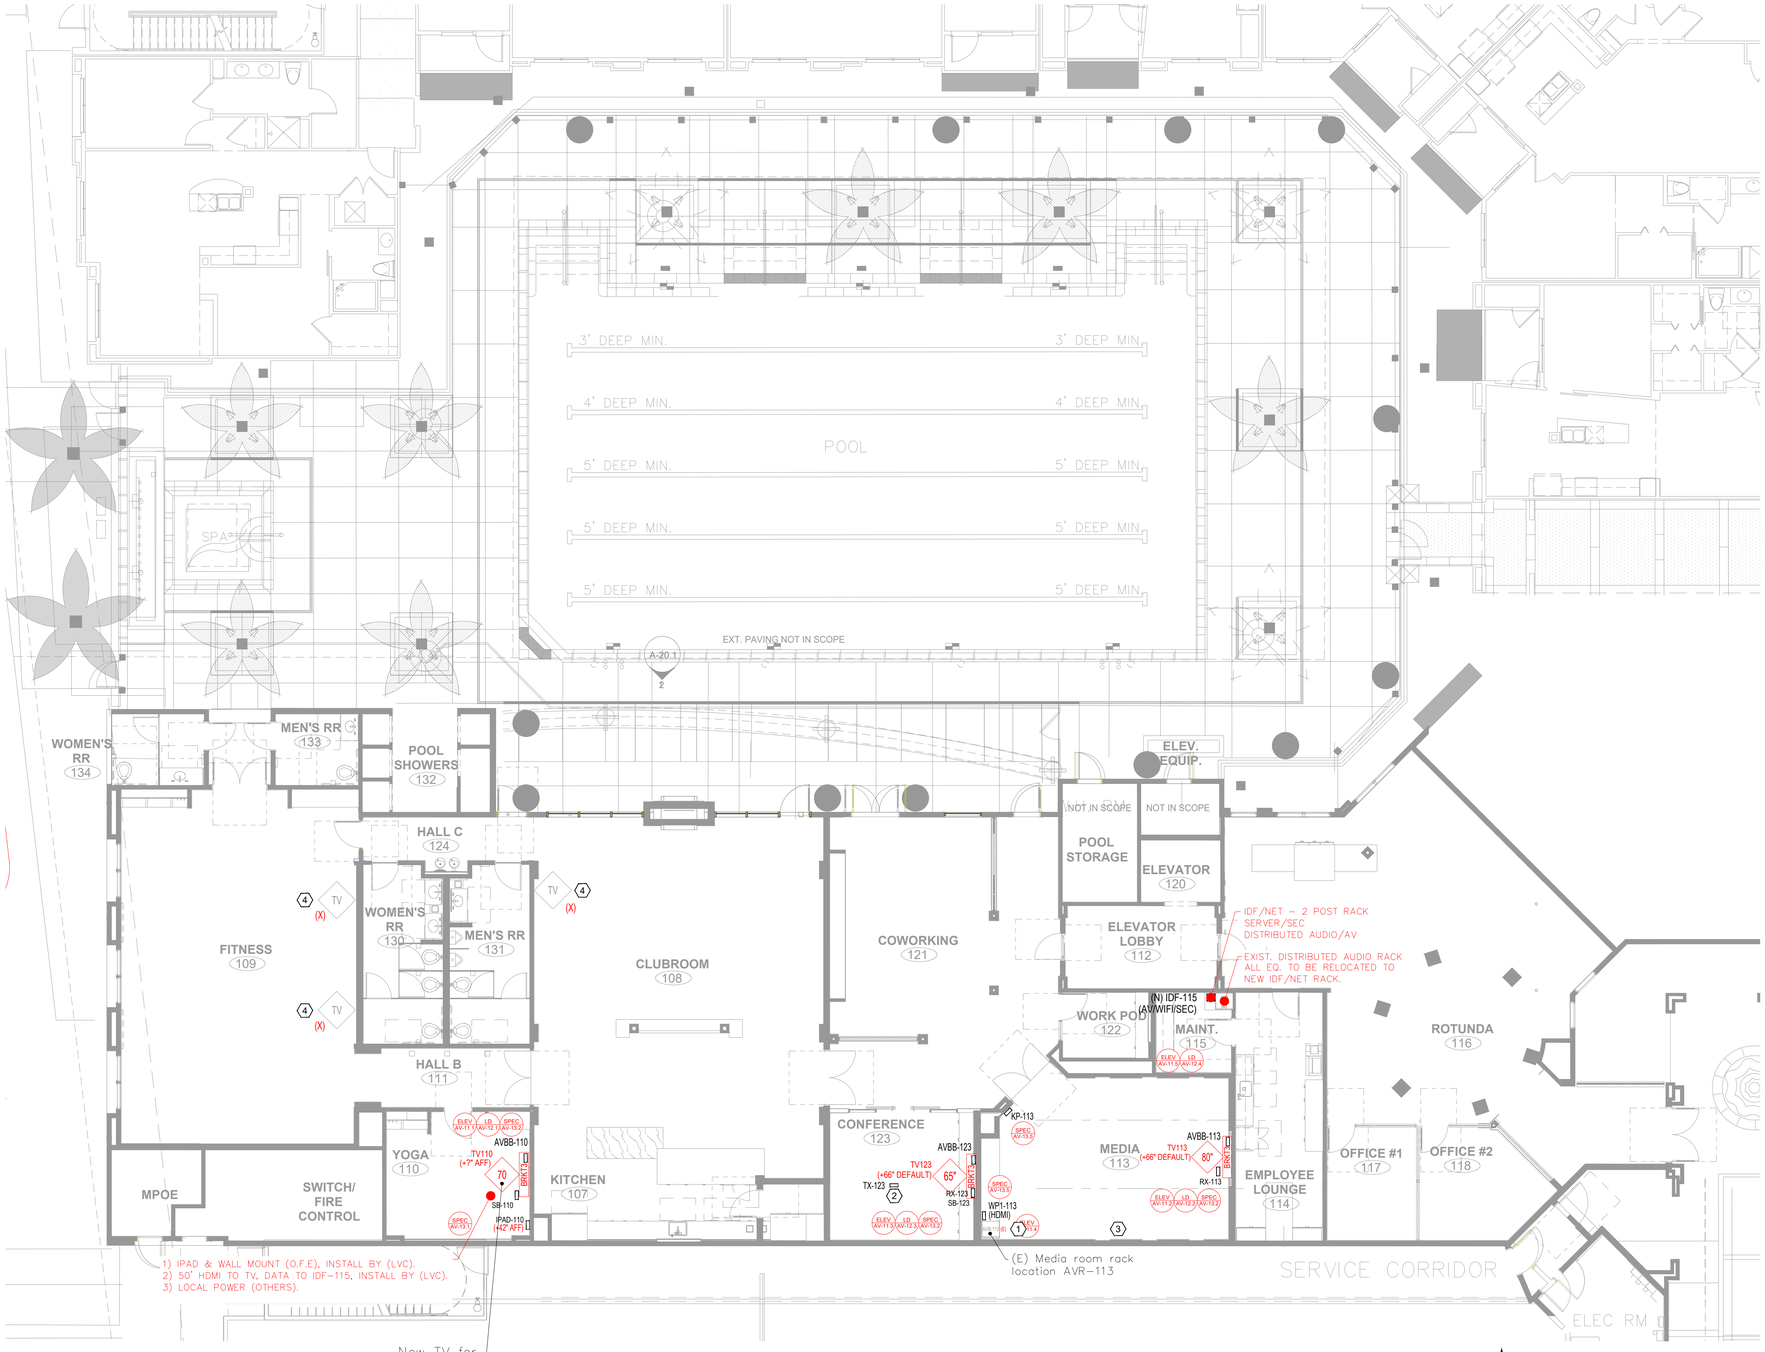


AV -WALL DEVICES LAYOUT

REFERENCE DWGS:
1. FOR DRAWING INDEX LIST, REFER TO SHEET T-00.
2. FOR SPEAKERS LAYOUT, REFER TO SHEET AV-10.2.
3. FOR POWER, REFER TO SHEET NET-13.0.

KEYNOTE(S):
ALL REMOVED ITEMS SHALL SALVAGE TO FACILITY OWNER/ MANAGER.

1. (E) EXIST. AVR-113: REMOVE EXISTING AV EQUIPMENT AND CABLINGS AS REQUIRED TO (N) AVR-113.
2. CONF. RM TX-113: PROVIDE 1"C STUB-UP CONDUIT TO ACCESSIBLE CEILING BY OTHERS.
3. MEDIA RM 123: REMOVE EXISTING SCREEN / PROJECTOR & CABLINGS AS REQUIRED.
4. EXISTING TV TO REMOVE.

AV LEGEND:

- IDF-115 — AV / WIFI / SECURITY RACK
- EXISTING PANEL

(ER) AVR-113 LEGEND:

(1) AVR-113 — (N) AV RACK LOCATES IN MEDIA ROOM 113.

- AMP — (1) (N) SONANCE SOAMP DSP 2-150 MKII, 300W SUB-WOOFER AMP.
- CB — (1) (N) CABLE BOX (O.F.E)
- DVD — (1) (N) BLU-RAY, LG UBK80 (OR EQUAL).
- PROC — (1) (N) PROCESSOR, CRESTRON RMC4
- RCVR — (1) (N) AV RECEIVER, YAMAHA RX-A1080BL, W/ RS232 CONTROL, BLUETOOTH, 120W / CHANEL.
- TX — (1) (N) BALUN TRANSMITTER, PART OF TX/RX (SEE TV LEGEND BELOW).

LEGEND - TV (NEW):

- TV (X) — (3) EXISTING TV TO REMOVE.
- BRKT3 — (1) (N) TV BRACKET (PEERLESS SF660 FLAT MOUNT).
- 65 — (1) (N) 65" TV (LG 65US340C0UD), COMMERCIAL LCD.
- BRKT3 — (1) (N) TV BRACKET (PEERLESS SF660 FLAT MOUNT).
- 70 — (1) (N) 70" TV (SHARP 4T-B70CJ1U), COMMERCIAL LCD.
- BRKT3 — (1) (N) TV BRACKET (PEERLESS SF660 FLAT MOUNT).
- 80 — (1) (N) 80"TV (SHARP 4T-B80CJ1U), COMMERCIAL LCD.
- AVBB (BEHIND TV) — (3) AV BACK BOX, DATACOMM 45-005-WH.
- IPAD — (1) NEW 10.2" IPAD (OFE).
- KP — (2) NEW KEY PAD, CRESTRON C2N-CBD-P-W-S.
- TX/ RX — (2) NEW SET OF TRANSMITTER/ RECEIVER, CRESTRON HD-EXT3-C-B SYSTEM.
- SB (BELOW TV) — (2) NEW SOUND BAR (NO ENERGY SAVING), BOSE 22" SOUND BAR OR EQUAL.
- WP1 — (1) NEW HDMI PASS WALL PLATE (PASS THROUGH).


ABBREVIATIONS:

(E)	EXISTING TO REMAIN.
(R)	EXISTING REPLACE WITH NEW.
(ER)	EXISTING TO RELOCATE.
(X)	EXISTING TO REMOVE.
(N)	NEW.
LVC	LOW-VOLTAGE CONTRACTOR.
O.F.E	OWNER FURNISHED EQUIPMENT.

LEGEND - MISC.:

- A / AV-11 — DETAIL "A" OR ELEVATION SHEET NUMBER DRAWING # AV-11
- 0 / 1 — REVISION #0, ITEM #1

KEY PLAN

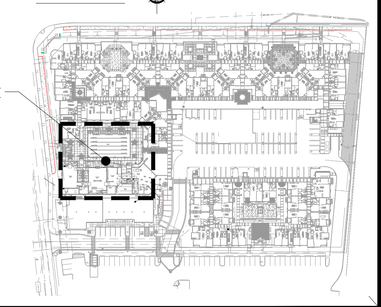

CAMDEN

Main & Jamboree

2801 Main Street
Irvine, CA 92614

ON TARGET SOLUTIONS

17691 Mitchell North
Irvine, CA 92614
Phone (949) 543-3200
Fax (949) 236-8478
WWW.TEAMONTARGET.COM

Project Title
AUDIO & VIDEO

AMENITIES

ISSUED
DATE: JULY 16, 2021

Revisions:		MM-DD-20YY
Number	Descriptions:	Date:
0.14 BID		04-23-21
0.15 BID		07-16-21

Designed O.T.S
Prepared DTW
Checked --

Approval Date 4/23/21

Submittal --

Scale NTS

Sheet Title
LEASING BLDG

AV
WALL

DEVICES LAYOUT

Sheet Number

AV-10.1