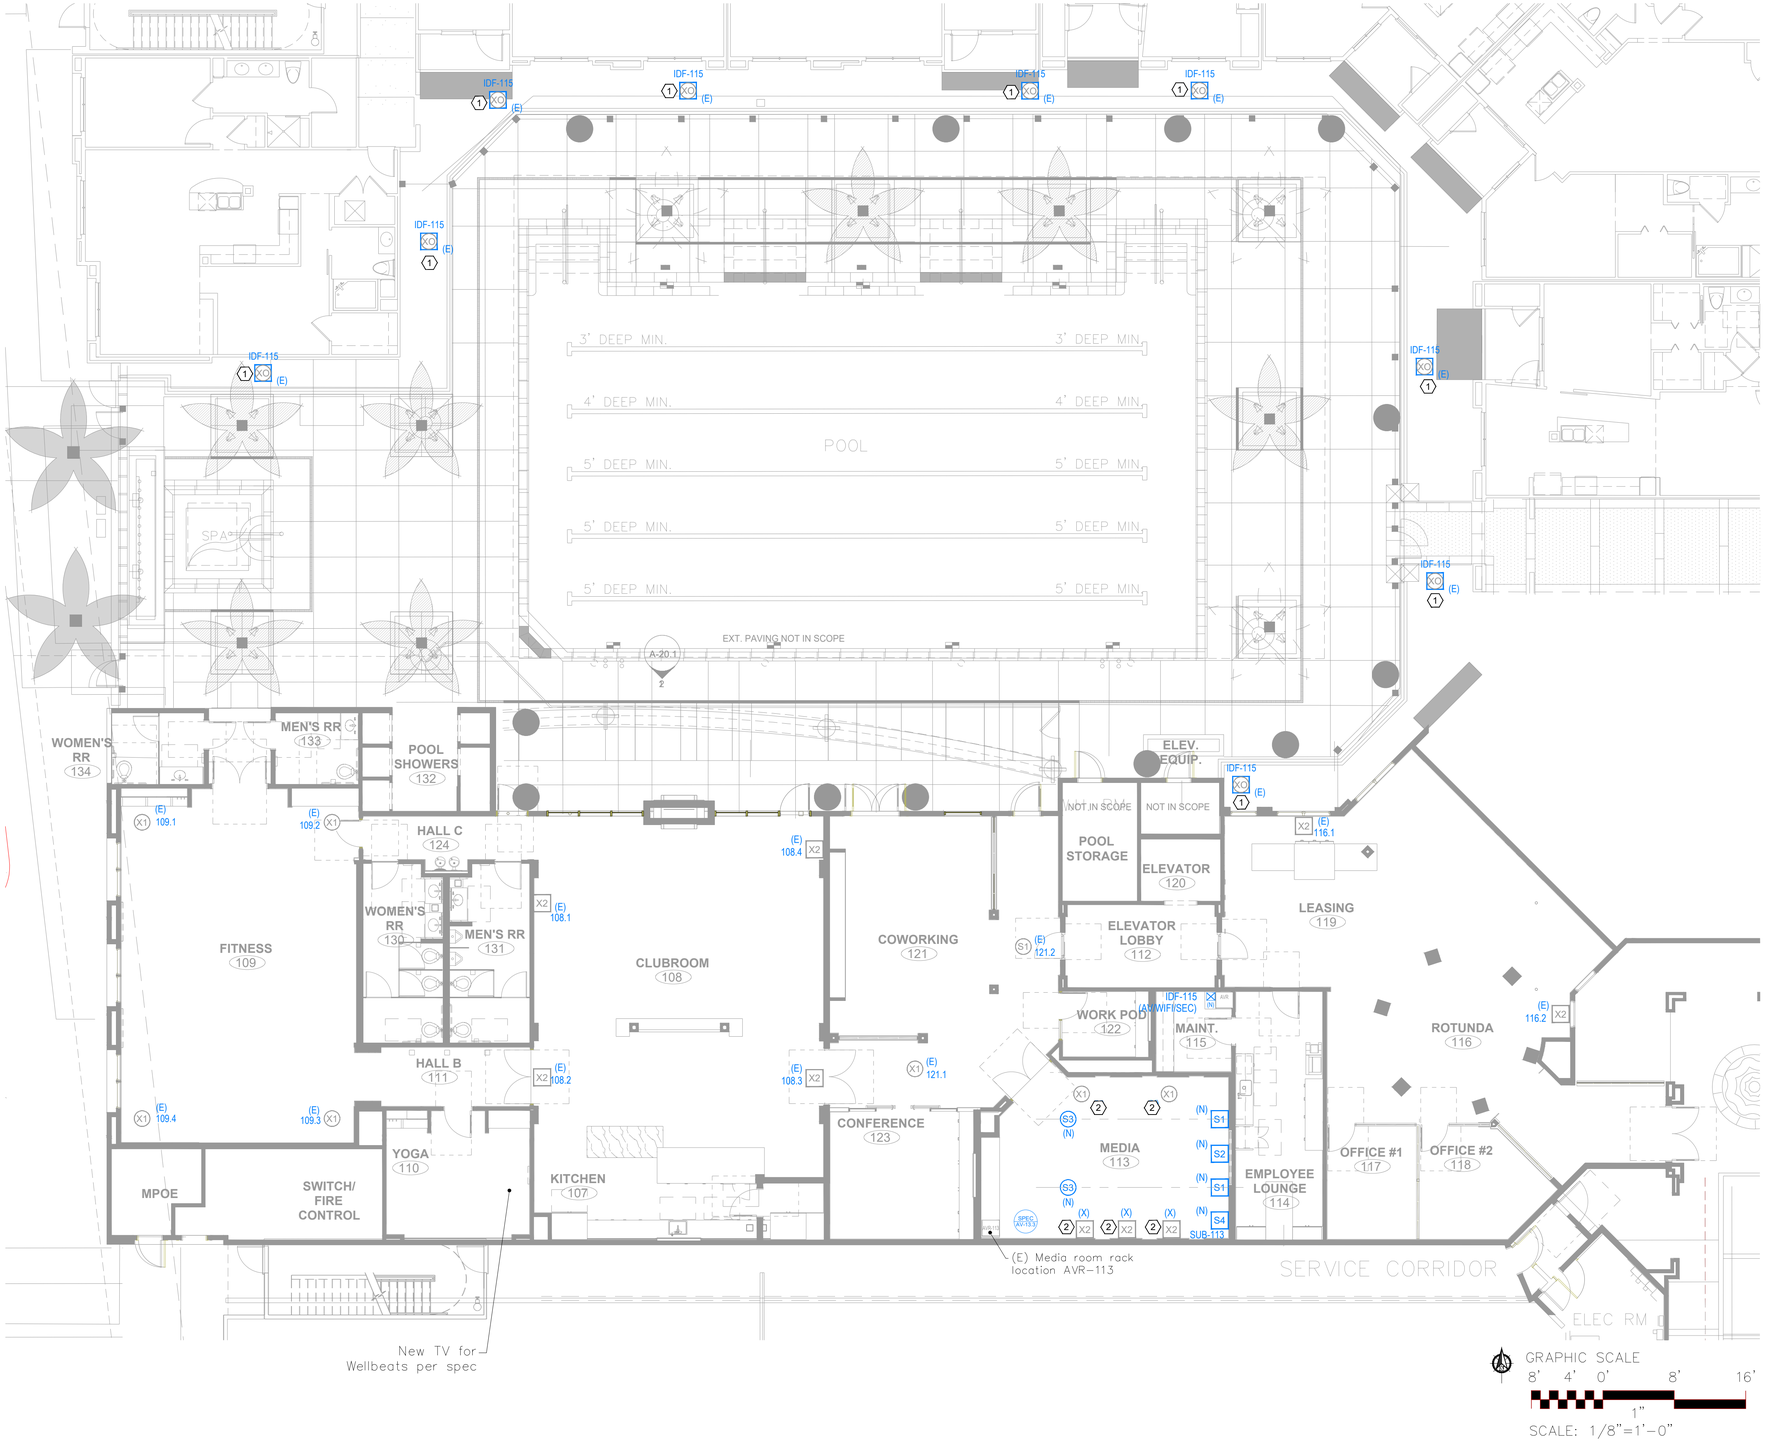


AV - SPEAKERS PLAN

GRAPHIC SCALE
8' 4' 0' 8' 16'
1"
SCALE: 1/8"=1'-0"

REFERENCE DWGS:
1. FOR DRAWING INDEX LIST, REFER TO SHEET T-00.
2. FOR WALL DEVICES LAYOUT, REFER TO SHEET AV-10.1.

KEYNOTE(S):
ALL REMOVED ITEMS SHALL SALVAGE TO FACILITY OWNER/ MANAGER.

1. OUTDOOR - EXISTING NON-OPERATING SPEAKERS IN PLANTING AREAS ARE TO REMAIN. VERIFY PATHS, RECONNECT, AND ADD NEW CONDUITS AS REQUIRED TO RESTORE THEIR FUNCTION.
2. EXISTING TV TO REMOVE.

AV LEGEND:

IDF-115 — AV / WIFI / SECURITY RACK

EXISTING PANEL

(E) AVR-113 LEGEND:

AVR-113 — (EXIST.) AV RACK LOCATES IN MEDIA ROOM 113. REMOVE EXISTING AV EQUIPMENT AND CABLINGS.

SPEAKERS LEGEND - GENERAL:

1. ALL AV ARE HOME RUN TO NEW IDF-115.

- XO (E) — (9) OUTDOOR - EXISTING NON-OPERATING SPEAKERS IN PLANTING AREAS ARE TO REMAIN.
- X1 (E) — (6) INDOOR - EXISTING CEILING SPEAKERS TO REMAIN.
- X2 (E) — (6) INDOOR - EXISTING IN-WALL SPEAKERS TO REMAIN.

SPEAKERS LEGEND - MEDIA ROOM 113:

- X1 (X) — (2) INDOOR - EXISTING CEILING SPEAKERS TO REMOVE.
- X2 (X) — (3) INDOOR - EXISTING IN-WALL SPEAKERS TO REMOVE.

SONANCE - SURROUND SOUND SYSTEM:

- S1 (N) — (2) INDOOR - NEW SONANCE VP62, (L+R) IN-WALL SPEAKERS, 125W, 8 OHM, PAIR, PAINTABLE.
- S2 (N) — (1) INDOOR - NEW SONANCE VP62 LCR, CENTER-WALL SPEAKER, 125W, 6 OHM, PAINTABLE.
- S3 (N) — (2) INDOOR - NEW SONANCE VP60R, SURROUND IN CEILING ROUND SPEAKERS, PAIR, PAINTABLE. LOCATION T.B.D.
- S4 (X) — (1) INDOOR - NEW IN-WALL SUB-WOOFER, SONANCE VPSUB, 260W, PAINTABLE.

ABBREVIATIONS:


(E)	EXISTING TO REMAIN.
(R)	EXISTING REPLACE WITH NEW.
(ER)	EXISTING TO RELOCATE.
(X)	EXISTING TO REMOVE.
(N)	NEW.

LEGEND - MISC.:

A / AV-11 — DETAIL "A" OR ELEVATION SHEET NUMBER DRAWING # AV-11

0 / 1 — REVISION #0, ITEM #1

KEY PLAN

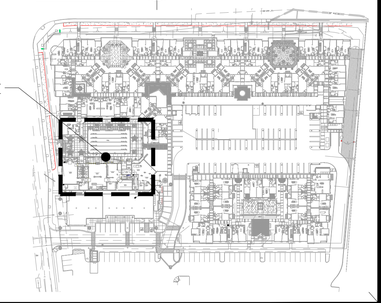

CAMDEN

Main & Jamboree

2801 Main Street
Irvine, CA 92614

ON TARGET SOLUTIONS
17691 Mitchell North
Irvine, CA 92614
Phone (949) 543-3200
Fax (949) 236-8478
WWW.TEAMONTARGET.COM

Project Title
AUDIO & VIDEO

AMENITIES

ISSUED
DATE: JULY 16, 2021

Revisions: Number	Descriptions:	Date: (MM-DD-20YY)
0.14	BID	04-23-21
0.15	BID	07-16-21

Designed O.T.S
Prepared DTW
Checked --

Approval Date 4/23/21

Submittal --

Scale NTS

Sheet Title
LEASING BLDG

AV
SPEAKERS

LAYOUT

Sheet Number
AV-10.2